MAP 2

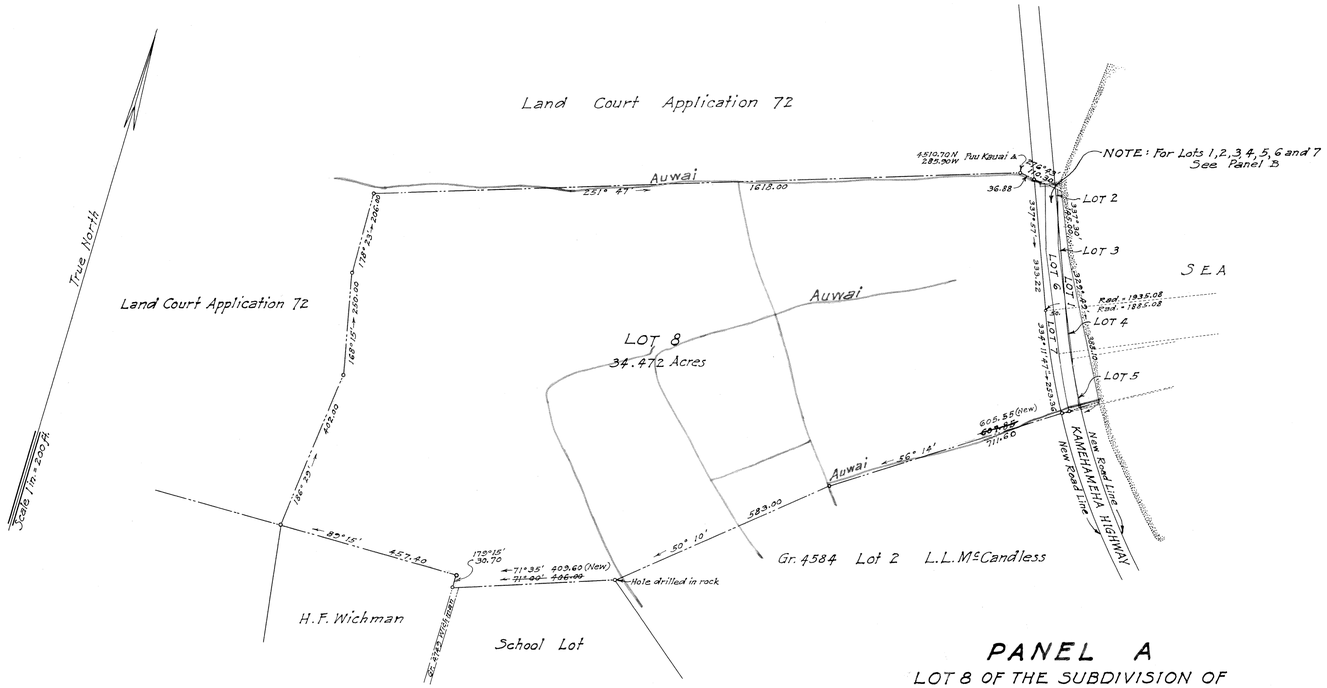

PANEL A

LOT 8 OF THE SUBDIVISION OF
LAND COURT APPLICATION 70
WAIAHOLE, KOOLAUPOKO, OAHU.

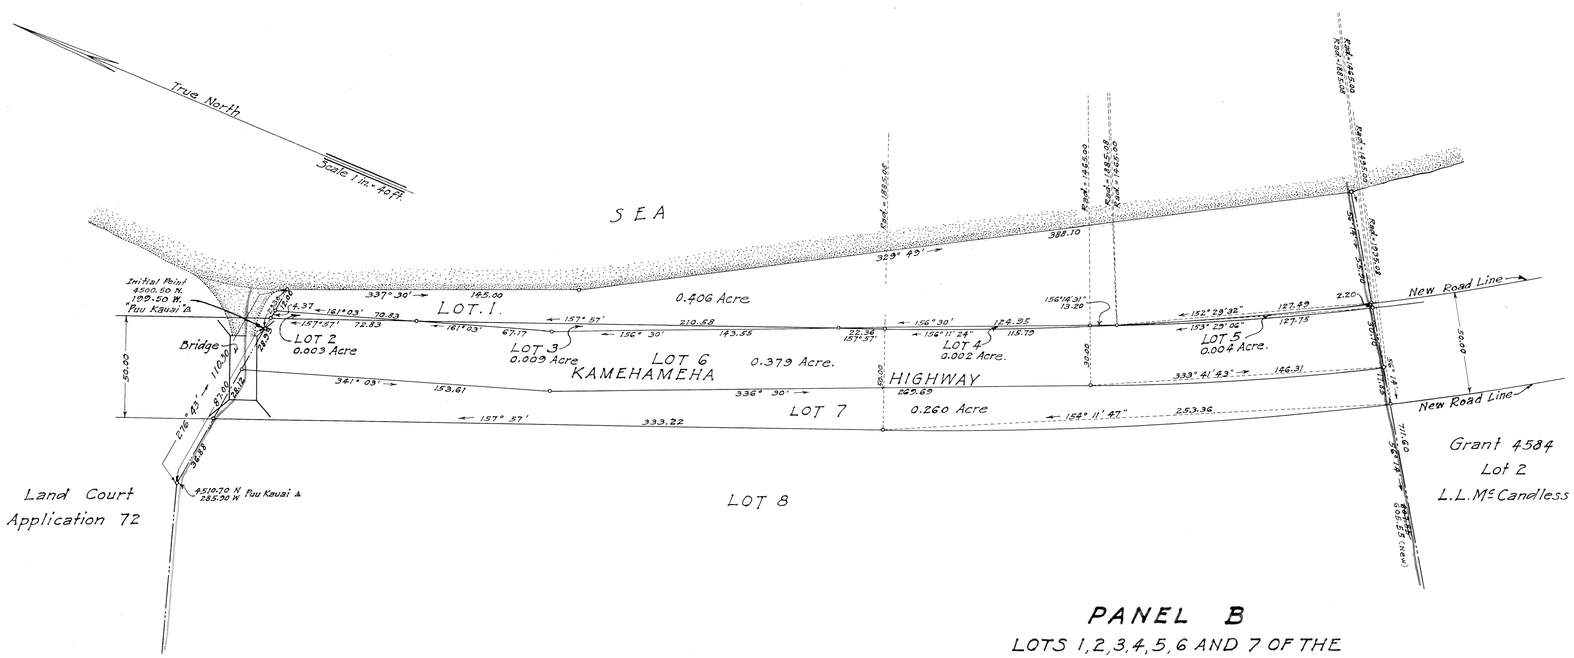

PANEL B

LOTS 1,2,3,4,5,6 AND 7 OF THE
SUBDIVISION OF LAND COURT APPLICATION 70
WAIAHOLE, KOOLAUPOKO, OAHU

LAND COURT

TERRITORY OF HAWAII

SUBDIVISION OF LAND COURT APPLICATION 70
AS SHOWN ON MAP 1 FILED IN THE OFFICE OF
THE ASSISTANT REGISTRAR OF THE LAND COURT
INTO LOTS 1,2,3,4,5,6,7 AND 8.
WAIAHOLE, KOOLAUPOKO, OAHU.

SCALE AS NOTED

Honolulu, T.H.
March 17, 1936

F. H. KANAHELE
REGISTERED LAND SURVEYOR
No. 5
HAWAII

HAWAII TERRITORY SURVEY
By: Francis H. Kanahele
Surveyor and Maker of Plan
Registered Certificate 5

OWNER: L.L. McCandless

OWNER'S CERTIFICATE OF TITLE: 281

I hereby certify that the map hereon being a subdivision of Land Court Application 70, as herein entitled, has been examined and checked as to form and mathematical correctness, and that it has been approved by Order of the Judge of the Land Court dated March 22, 1937.
Honolulu, T. H.
March 22, 1937.

L. W. Whitlock
Surveyor Territory of Hawaii

Filed Oct 26, 1936
Abraham N. Akana
Assistant Registrar

21" x 32" = 4.7 ft