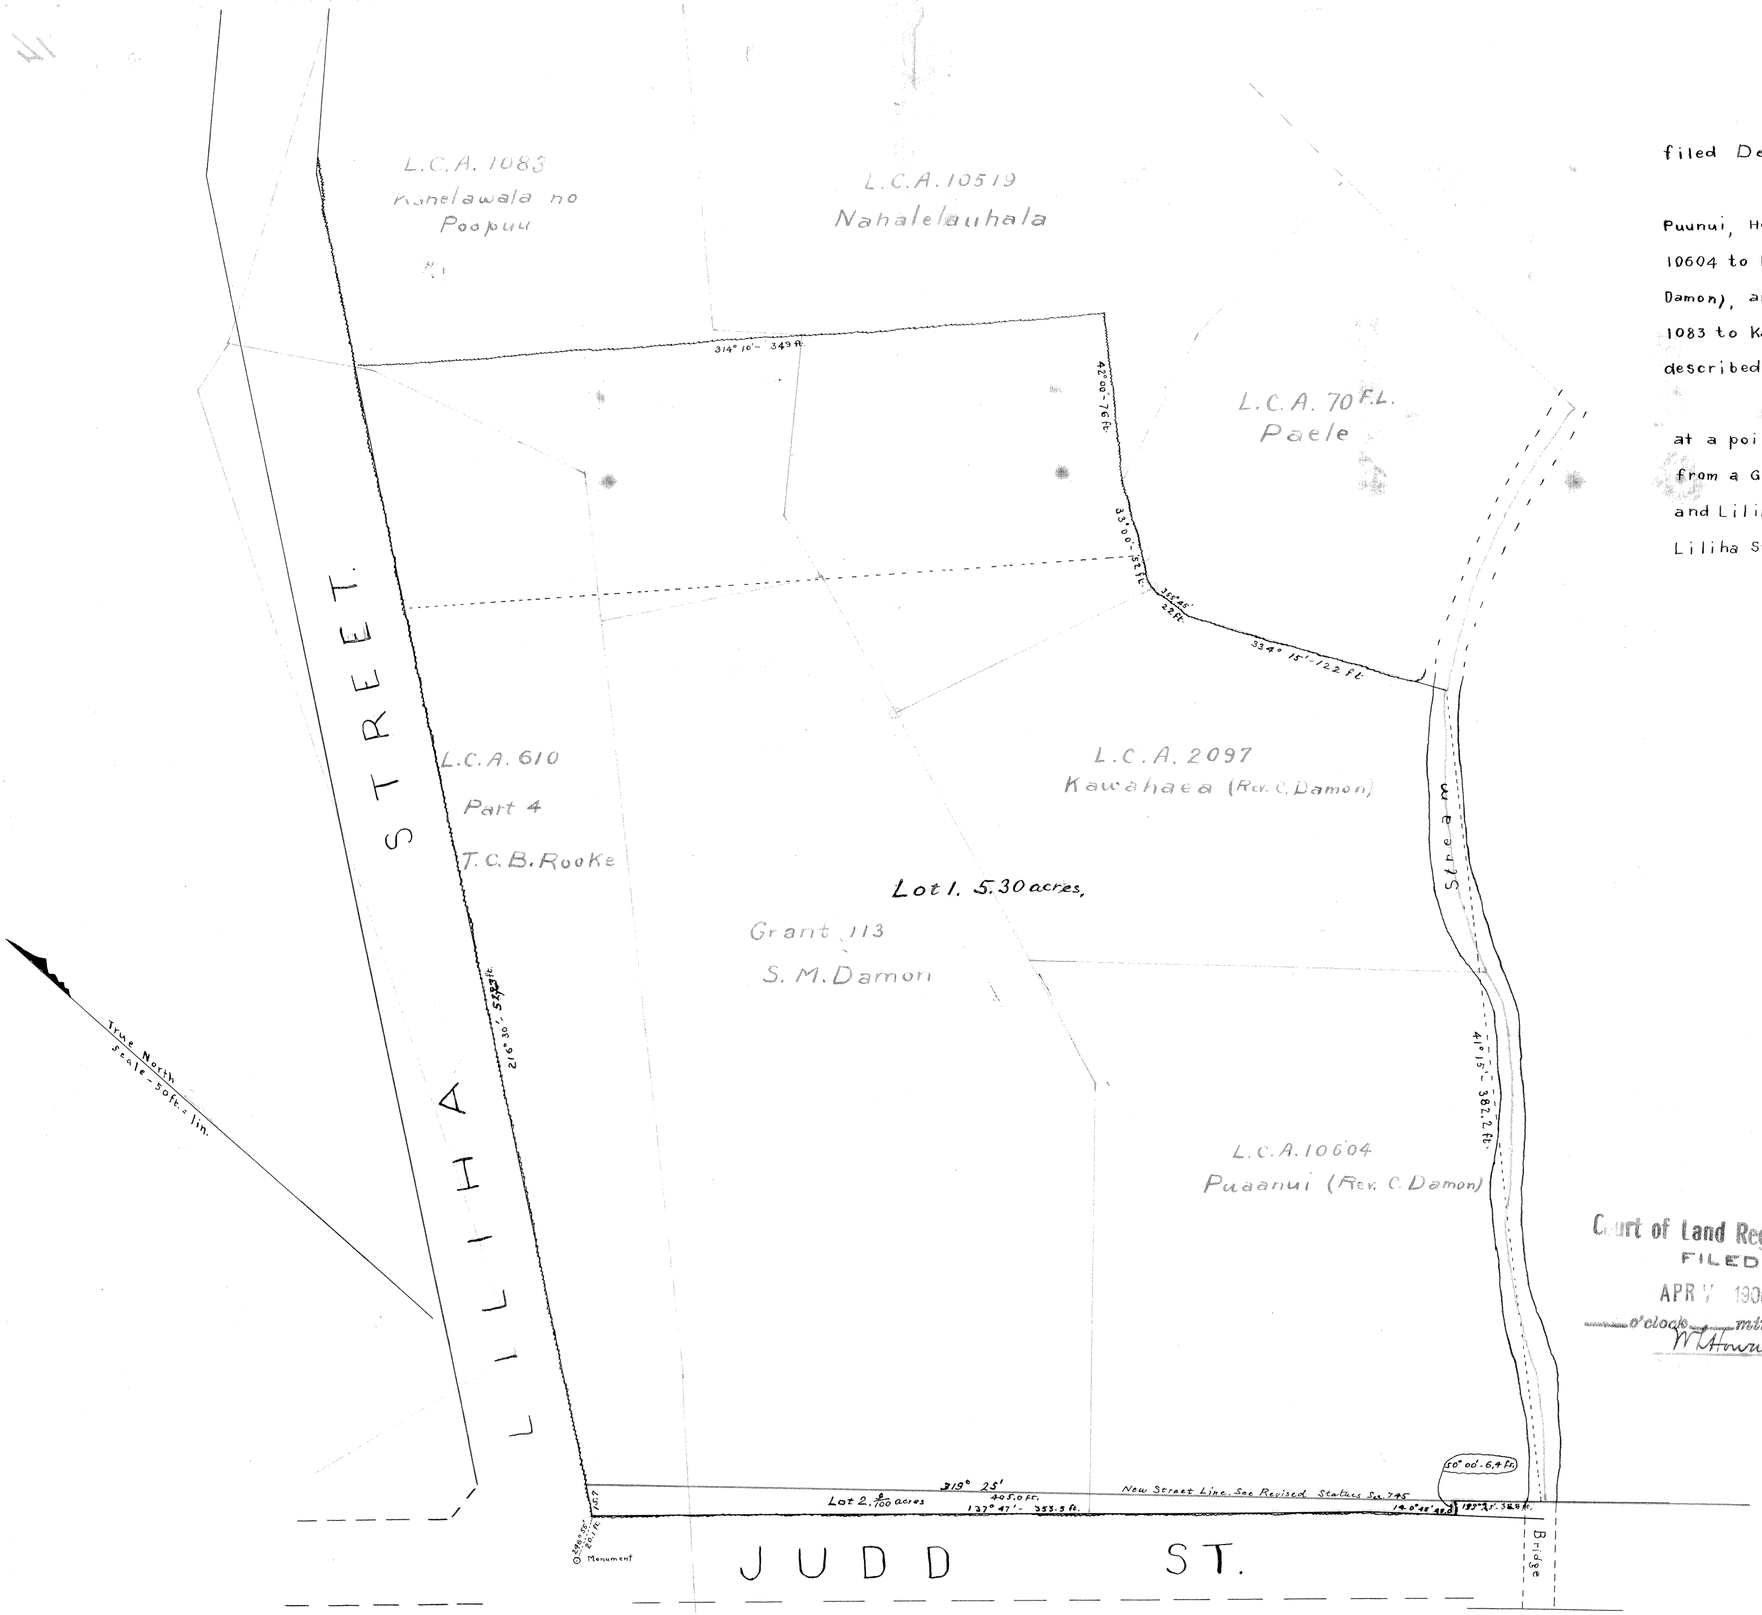

COURT of LAND REGISTRATION, TERRITORY of HAWAII.

Map and description with Petition No. 71 George R. Carter, filed Dec. 7, 1905.

Land on corner of Liliha and Judd Streets, in the ili of Puunui, Honolulu, Oahu, comprising Grant 113 to S. M. Damon, L. C. A. 10604 to Puaanui (Rev. C. Damon), L. C. A. 2097 to Kawahaea (Rev. C. Damon), and portions of L. C. A. 610, Part 4, to T. C. B. Rooke, L. C. A. 1083 to Kanelawaia no Poopuu, and L. C. A. 10519 to Nahalelauhala, described as follows:

Beginning at the easterly corner of Judd and Liliha Streets, at a point bearing by true azimuth 248° 55', and distant 20.1 feet from a Government Survey street monument at the intersection of Judd and Liliha Streets on an offset of 17 feet to the southeasterly side of Liliha Street below Judd Street, and running by true azimuths:—

1. 216° 30', 545 feet, along the southeasterly side of Liliha Street;
2. 314° 10', 349 " ,
3. 42° 00', 76 " ,
4. 33° 00', 52 " , " L. C. A. 70 F. L. to Paele;
5. 355° 45', 22 " , " " " " " " ;
6. 334° 15', 122 " , " " " " " " , to the middle of the stream;
7. 41° 15', 382.2 " , " the middle of the stream to the new Northeasterly side of Judd Street;
8. 139° 25', 38.8 " , " the new Northeasterly side of Judd Street;
9. 50° 00', 6.4 ft. , " stone wall;
10. 140° 45', 48.0 " , " present line of Judd Street;
11. 137° 47' 353.5 " , " " " " " " to the initial point.

Area - Lot 1 - 5.31 acres.
" - " 2 - 0.09 "
Total Area - 5.40 " , a little more or less.

Honolulu, March 19, 1906.

Arthur C Alexander
Surveyor.

Court of Land Registration
FILED
APR 7 1906
o'clock min. M.
W Howard
Registrar.

I hereby certify that I have examined the above survey and map and that the same is a correct survey and map of the premises purported to be described, and that lot 2 portion of above described premises is correctly shown by metes and bounds of above plan.

April 3rd 1906

J. J. Brown
Asst Eng. & Surveyor
Land Reg. Court