MAP 2

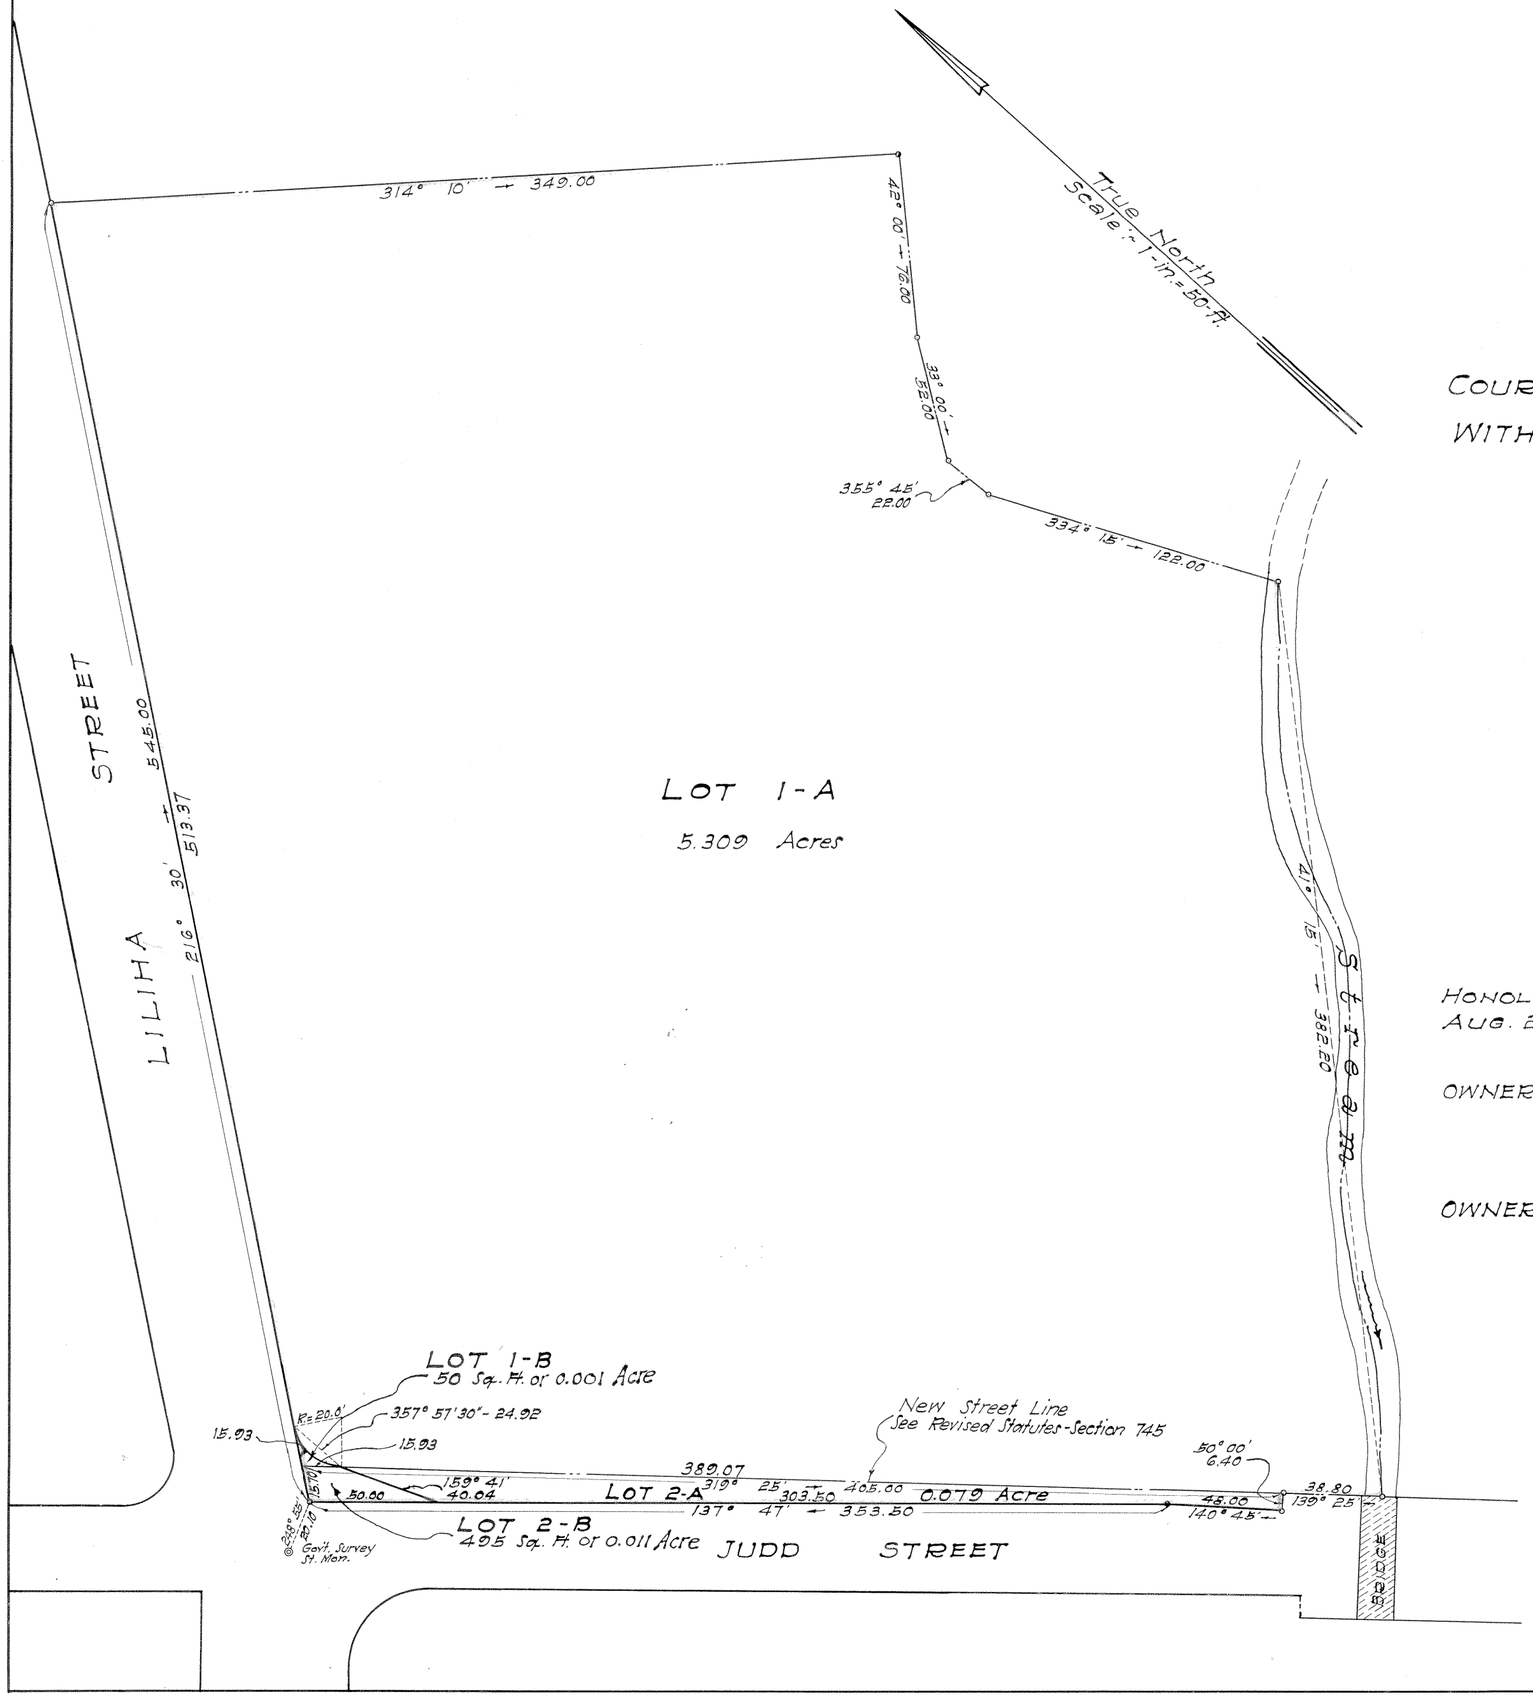

LAND COURT

TERRITORY OF HAWAII

SUBDIVISION OF LOT 1 AND LOT 2 OF LAND COURT APPLICATION 71 AS SHOWN ON MAP 1 FILED WITH THE ASSISTANT REGISTRAR OF THE LAND COURT INTO LOTS 1-A, 1-B, 2-A AND 2-B

SITUATED AT PUUNUI, HONOLULU, OAHU, T.H.

SCALE :- 1-INCH = 50-FEET

DEPARTMENT OF PUBLIC WORKS
CITY AND COUNTY OF HONOLULU
BUREAU OF PLANS, SURVEYS AND IMPROVEMENTS

BY : B. G. Arwood
SURVEYOR AND MAKER OF PLAN
REGISTERED PROFESSIONAL SURVEYOR
REGISTERED CERTIFICATE Nº 9-S.

APPROVED :- L. Ross Whitehouse
ENG'R. - BUREAU OF PLANS, SURVEYS & IMPROVEMENTS

HONOLULU, T.H.
AUG. 24, 1934

OWNER'S NAME :- The Sisters of The Sacred Hearts
by Mother Johanna Rev.
Sister Theresa Secy

OWNER'S CERTIFICATE OF TITLE Nº 2629

I hereby certify that the map hereon being a subdivision of Land Court Application 71, as herein entitled, has been examined and checked as to form and mathematical correctness and that it has been approved by Order of the Judge of the Land Court dated September 14, 1934.

Honolulu, T.H.
Sept. 14, 1934.

C. J. Bailey
Surveyor, Territory of Hawaii.

Filed Sept. 6, 1934
Abraham N. Akana
Assistant Registrar