MAP 9

LAND COURT

TERRITORY OF HAWAII

LAND COURT APPLICATION 71

DESIGNATION OF EASEMENT "A"
ACROSS LOT 1-A-14
AS SHOWN ON MAP 3

AT PUUNUI, HONOLULU, OAHU, T.H.

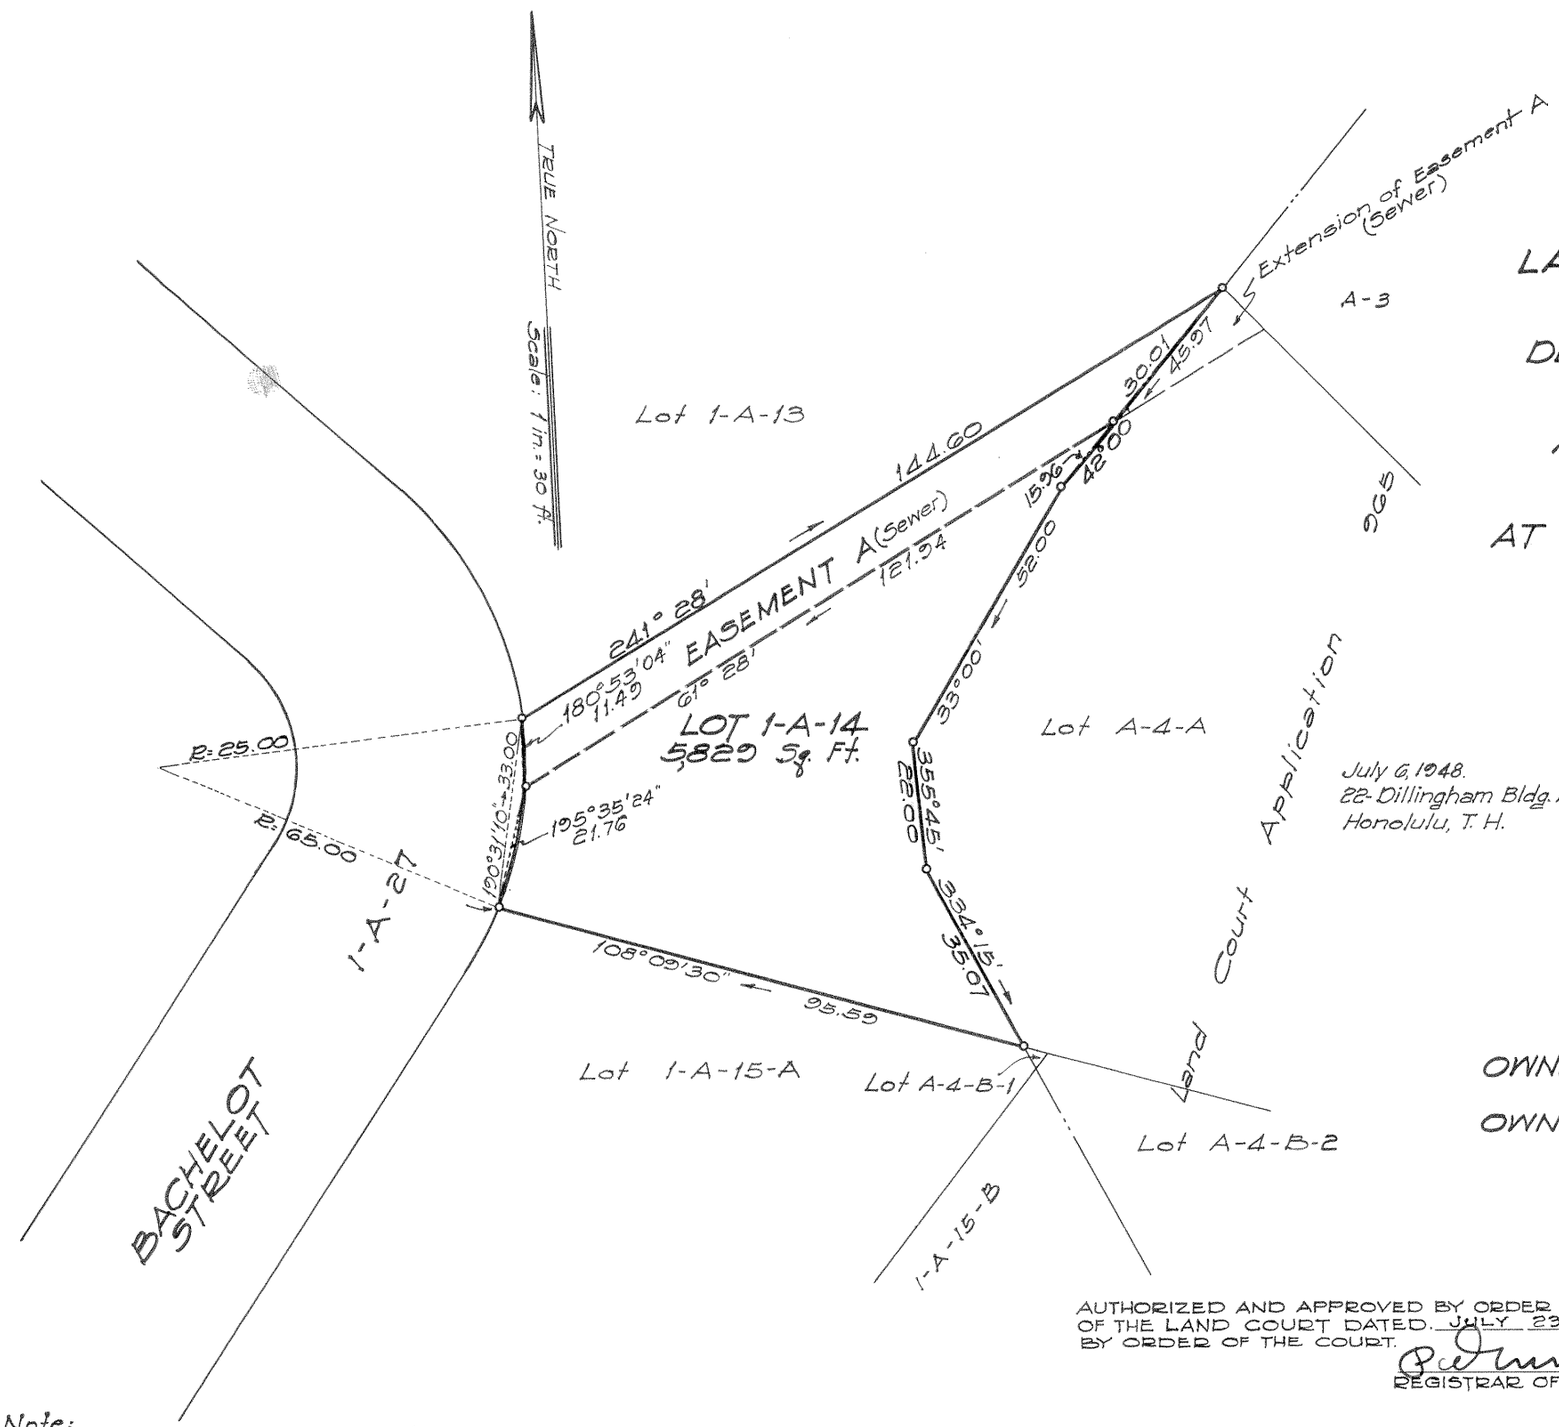

July 6, 1948.
22-Dillingham Bldg. Annex.
Honolulu, T. H.

Bernard H. McKeague
Registered Land Surveyor 232
Land Court Surveyor Certificate 43

OWNERS: LUM WAH HIN AND
YOUNG KAM OT
OWNERS' CERTIFICATE OF TITLE: 22,814

AUTHORIZED AND APPROVED BY ORDER OF THE JUDGE
OF THE LAND COURT DATED JULY 23, 1948.
BY ORDER OF THE COURT.
REGISTRAR OF THE LAND COURT.

Filed July 19, 1948
Abraham K. Akana
Assistant Registrar

Note: Area of Easement A = 1331 Sq. Ft.

Tax Map Key: 1-8-02:26

10"X 15" = 1.04 Sq. Ft.