COURT OF LAND REGISTRATION, TERRITORY OF HAWAII.

Map and description with Petition No. 75, The Mc Candless Building Company, Ltd., filed Jan. 19, 1906.

Lot on the south corner of King and Bethel Streets, Honolulu, being portions of L. C. A. 169 to M. Kekuanaoa and Grant 1618 to Castle and Cooke.

Beginning at an iron pin on the south corner of King and Bethel Streets, from which a sewer manhole at the intersection of these streets bears by true azimuth 190° 23' and is distant 46.3 feet, and a fire hydrant on King Street 258° 25', 7.65 feet, the co-ordinates of said iron pin referred to the Puowaina Triangulation Station being South 855.8 feet and West 4591.6 feet, and running by true azimuths:-

a.c.a.

1. 331° 10', 40.4 feet, along the southwest side of King Street to the Von Holt Build'g;
2. 61° 10', 143 " , " the Von Holt Building to the Post Office Building;
3. 154° 00', 58.1 " , " the Post Office Building to Bethel Street;
4. 248° 22', 141.2 " , " " " to the initial point.

Containing an area of 6,978 square feet.

Honolulu, Jan. 15, 1906.

Arthur C. Alexander
Surveyor.

Petition No. 75
Court of Land Registration
FILED
JAN 19 1906
11 o'clock 20 min. A.M.
W. L. Howard
Registrar.

Transmitted P. C. Jones

I hereby certify that the above is a correct survey and map of the premises purported to be described. J. F. Brown
Feb. 16. 1906. Asst Surveyor & Eng. Land Reg. Court

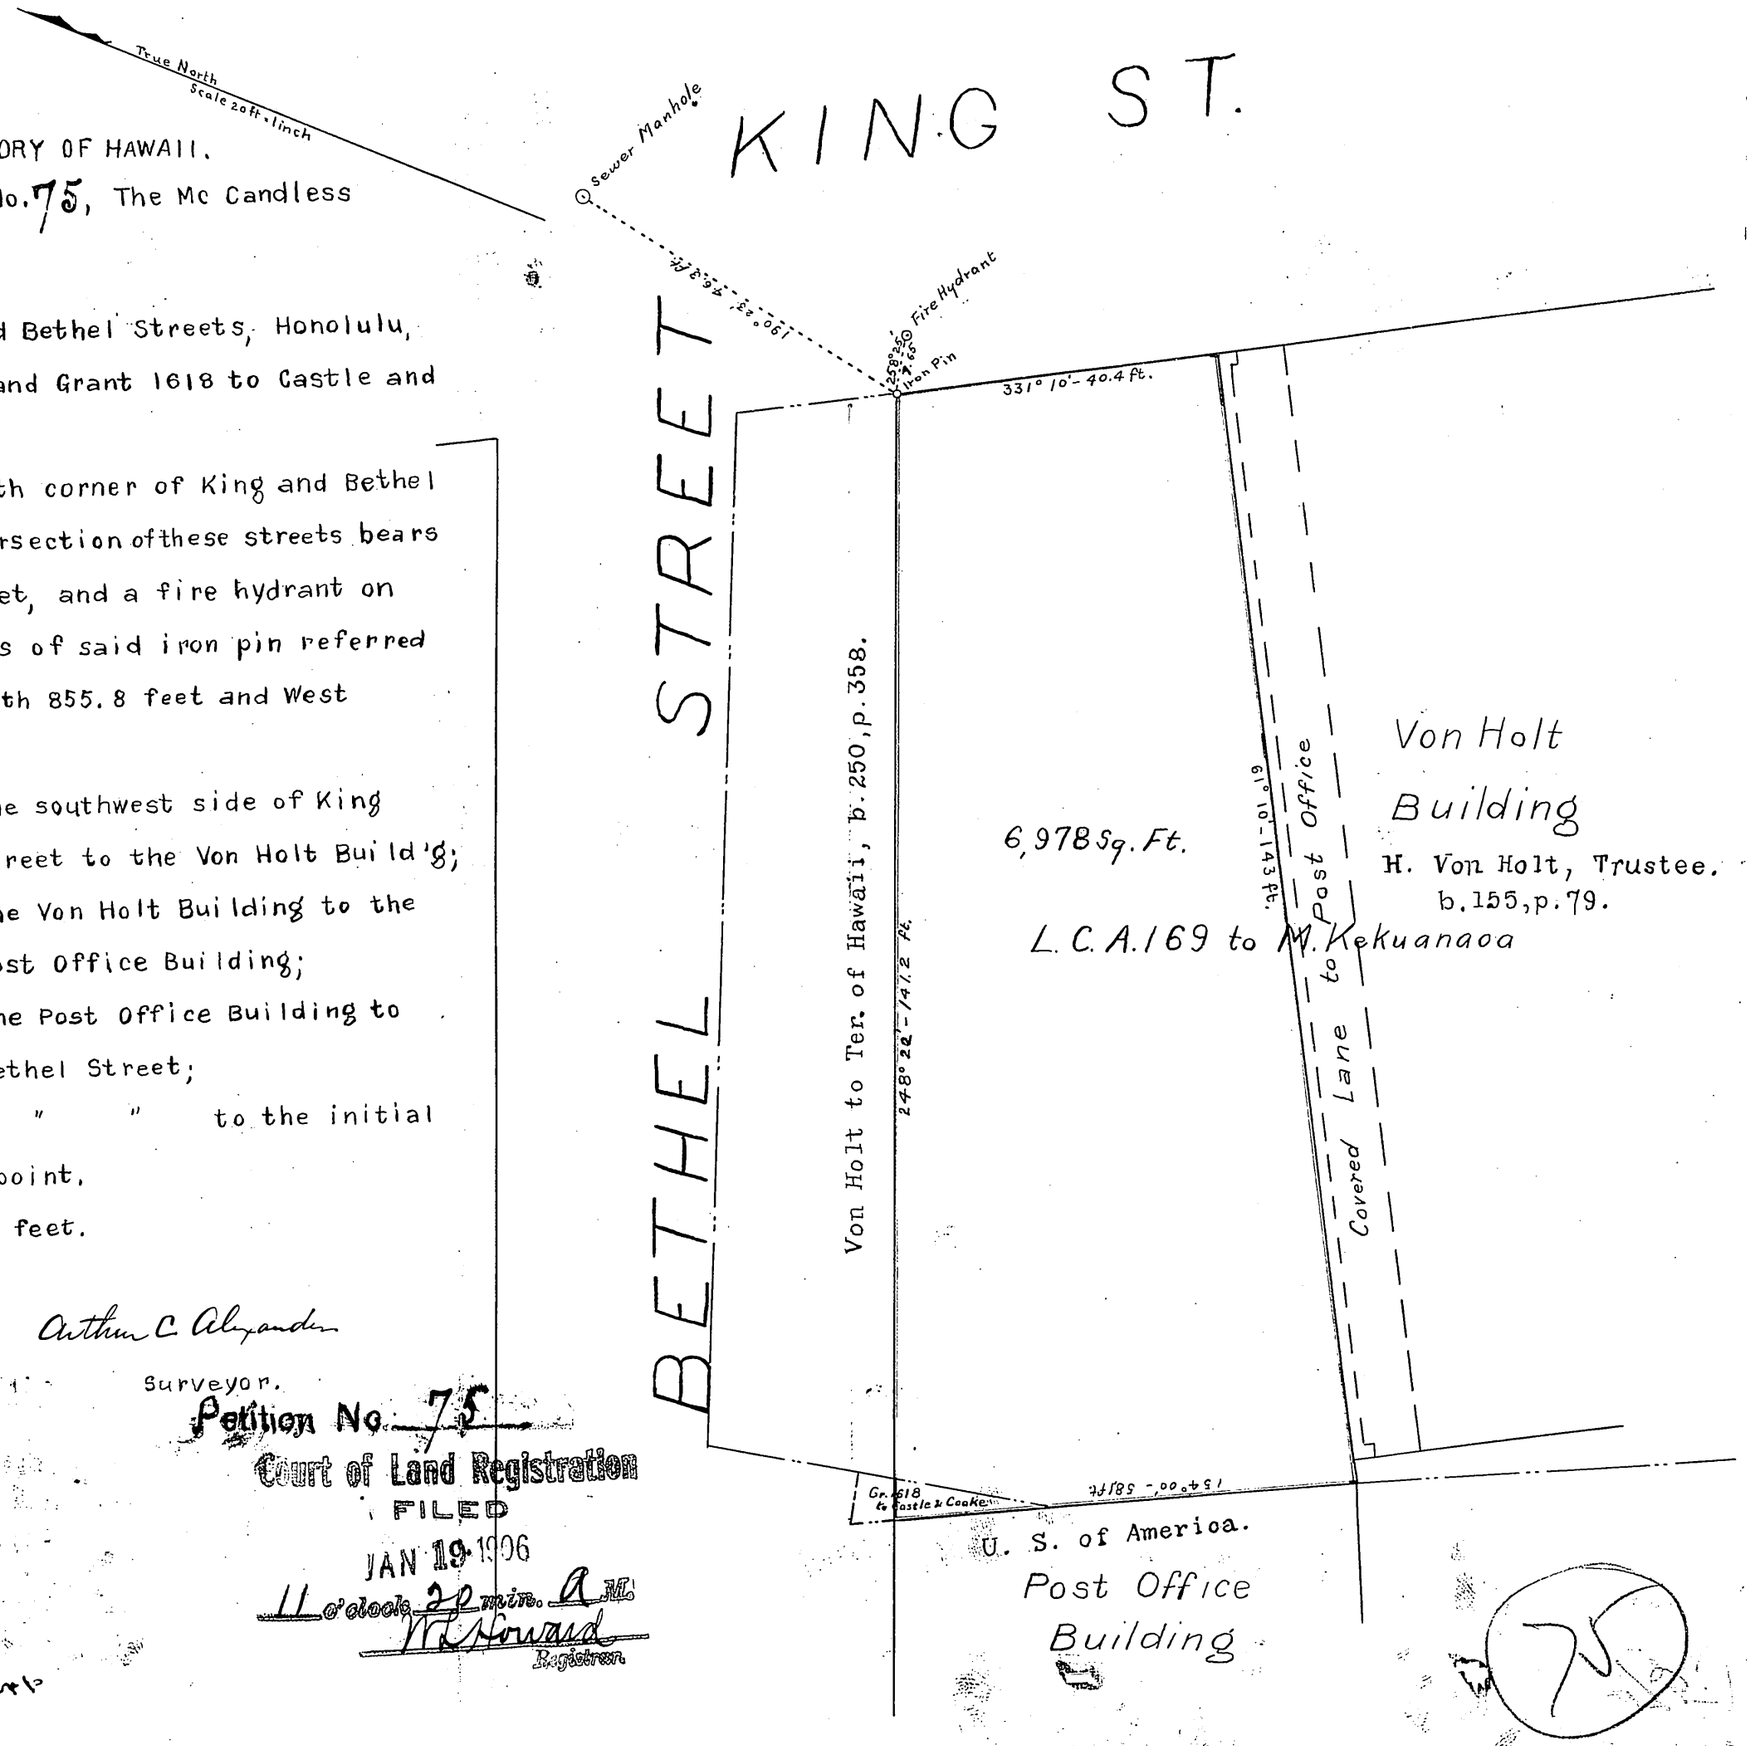

75