76

MAP 1

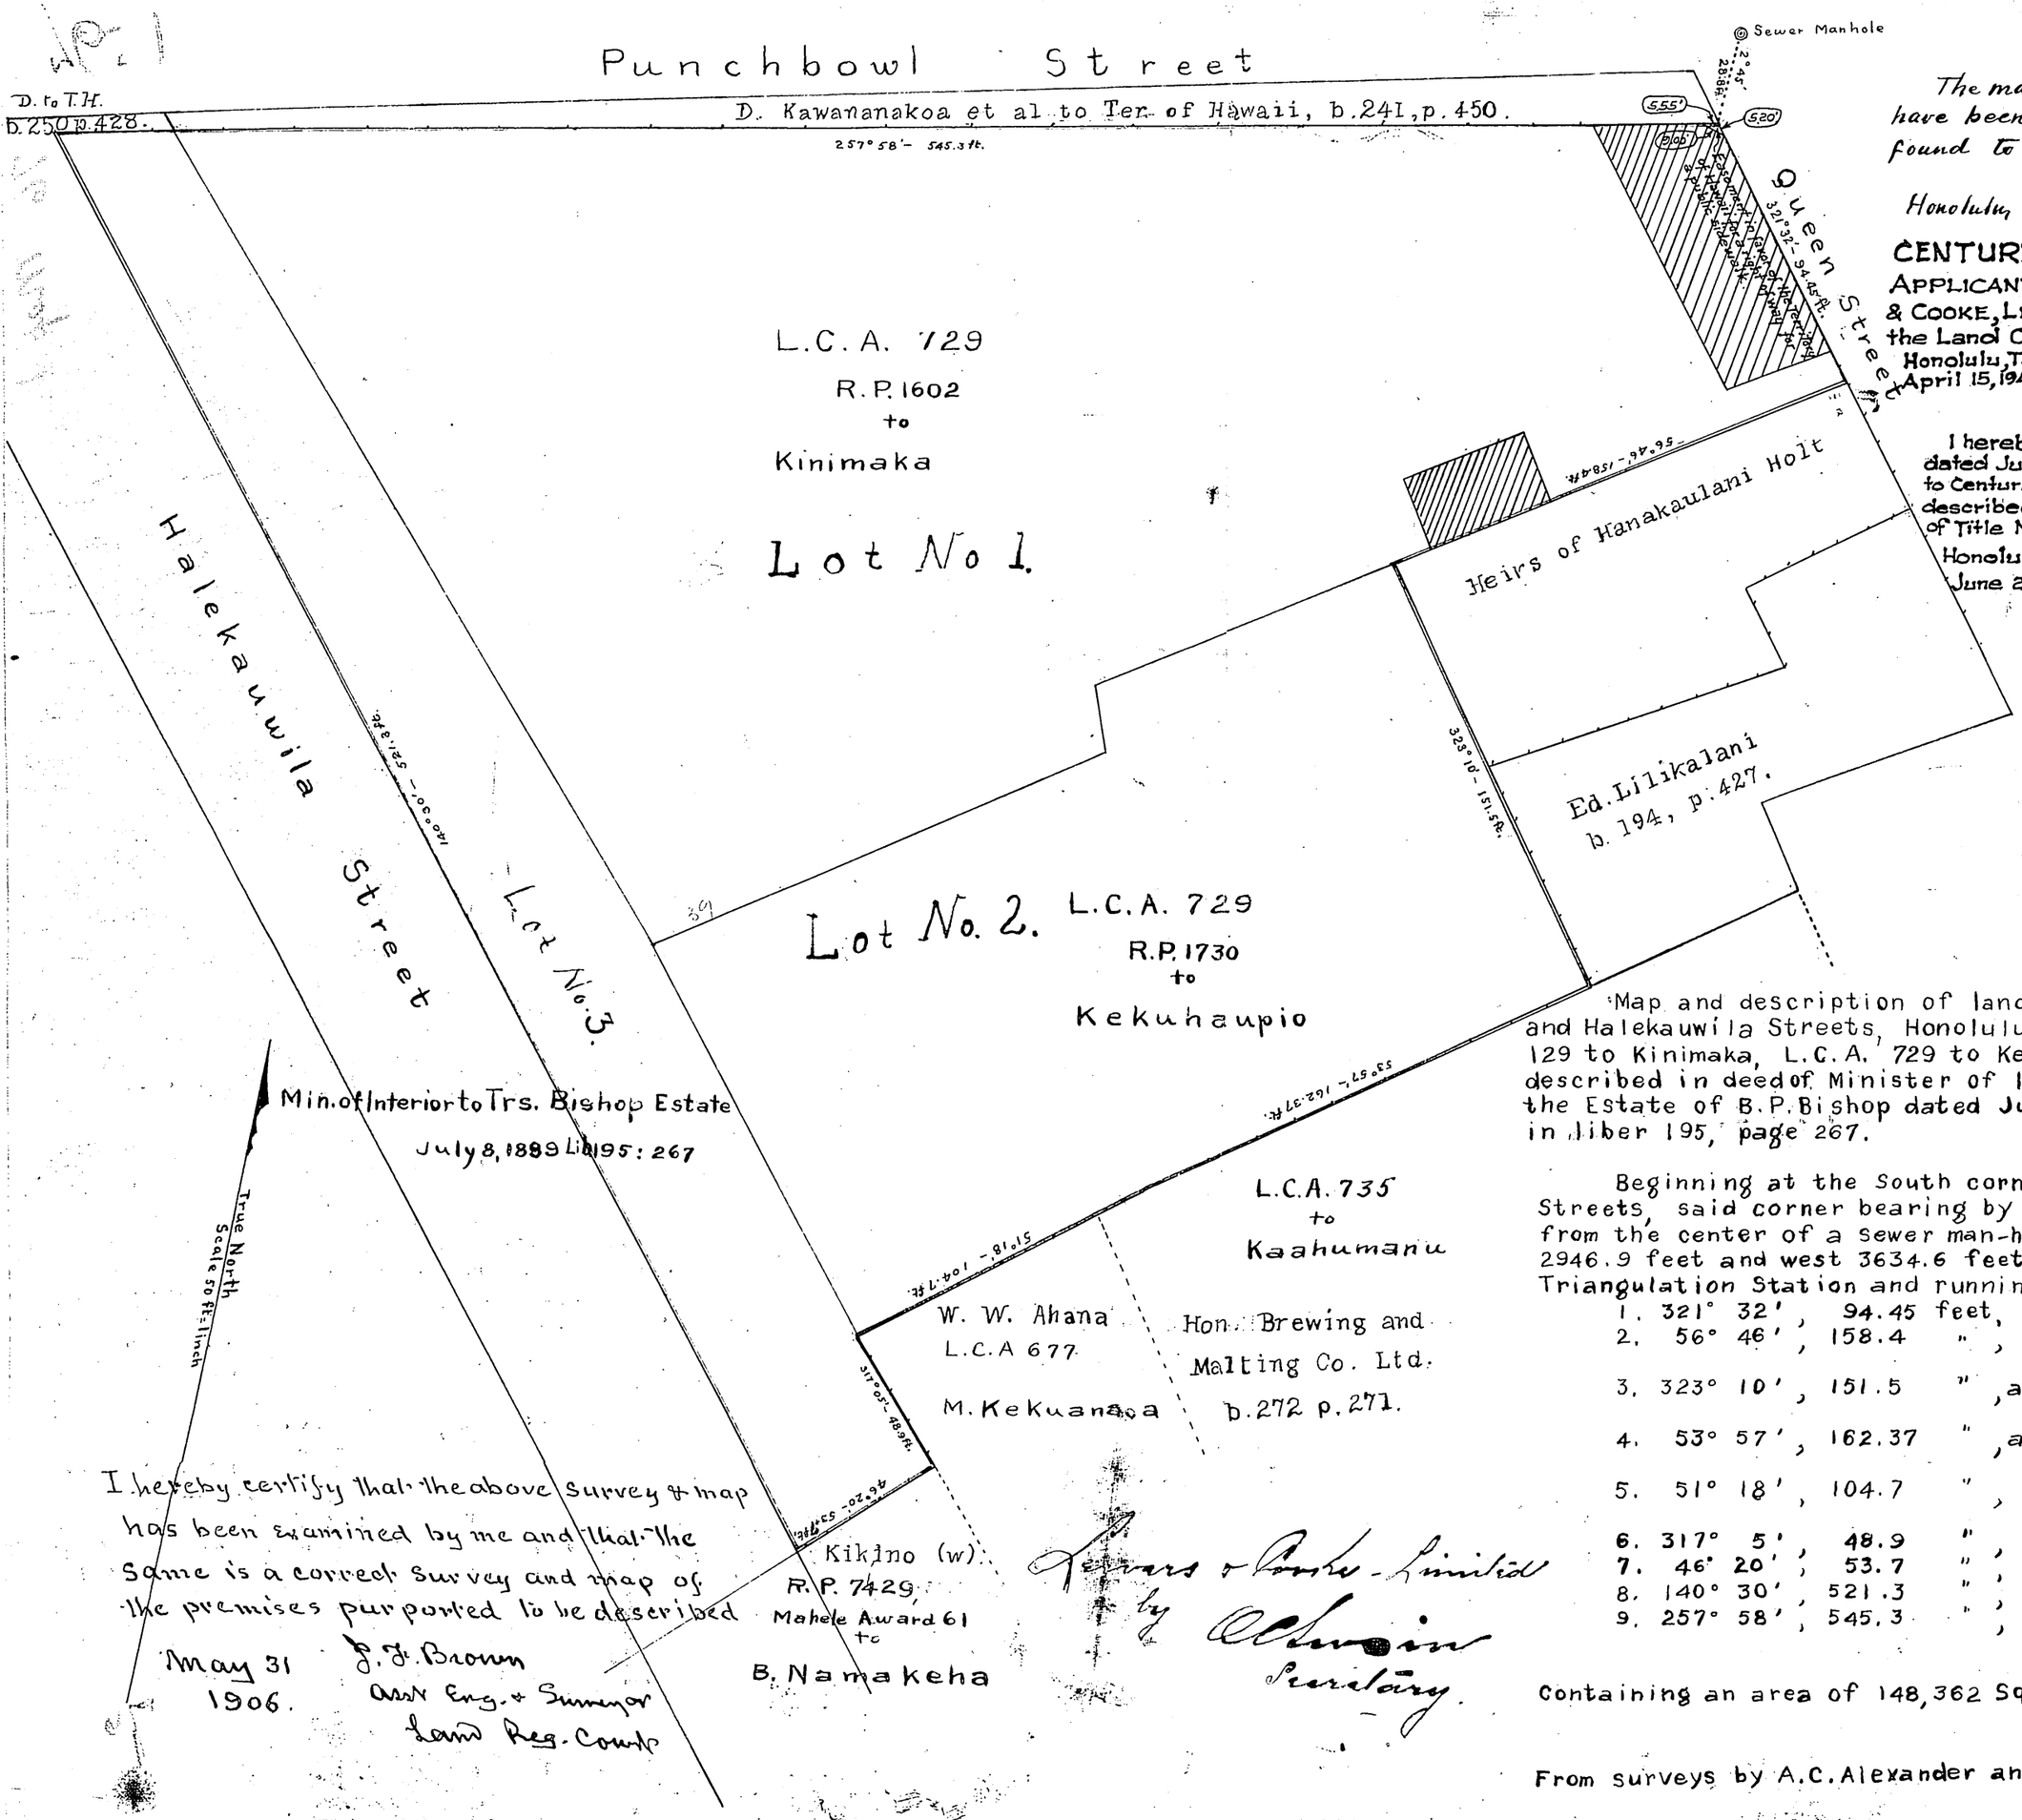

The map and description hereon have been examined by me and found to be correct.

Honolulu, May 7, 1906. Arthur C Alexander
Court Surveyor.

CENTURY ENTERPRISES, LIMITED, APPLICANT, Substituted in place of LEWERS & COOKE, LIMITED by ORDER of the Judge of the Land Court dated April 15, 1944.

Honolulu, T.H.
April 15, 1944. A. Forty Mark
Surveyor, Territory of Hawaii

I hereby certify that Decree of Registration dated June 23, 1944, and numbered 1495 has issued to Century Enterprises, Limited covering the land described hereon, and that Owner's Certificate of Title No. 30224 has been transcribed therefrom.

Honolulu, T.H.
June 23, 1944. R. Mullholland
Registrar of the Land Court

Petition No 76

Court of Land Registration
FILED
JAN 29 1906
11 o'clock 10 min. A.M.
W. L. Howard
Registrar.

Map and description of land on Queen, Punchbowl, and Halekauwila Streets, Honolulu, being portions of L.C.A. 129 to Kinimaka, L.C.A. 729 to Kekuhaupio, and land described in deed of Minister of Interior to Trustees of the Estate of B.P. Bishop dated July 8, 1899, and recorded in liber 195, page 267.

Beginning at the South corner of Queen and Punchbowl Streets, said corner bearing by true azimuth 2° 45', 28.8 ft. from the center of a sewer man-hole, and being south 2946.9 feet and west 3634.6 feet from the Punchbowl Triangulation Station and running by true azimuths:

1. 321° 32', 94.45 feet, along Queen Street;
2. 56° 46', 158.4 " , " L.C.A. 729 to Kekuhaupio;
3. 323° 10', 151.5 " , across L.C.A. 729 to Kekuhaupio;
4. 53° 57', 162.37 " , along L.C.A. 735 to Kaahumanu;
5. 51° 18', 104.7 " , " same and L.C.A. 677 to M. Kekuanaoa;
6. 317° 5', 48.9 " , " L.C.A. 677;
7. 46° 20', 53.7 " , " M. Award 61 to Namakeha
8. 140° 30', 521.3 " , " Halekauwila Street;
9. 257° 58', 545.3 " , " Punchbowl Street to the initial point.

Containing an area of 148,362 Sq. ft. or 3.406 acres.

From surveys by A.C. Alexander and J.F. Brown, 1905.

I hereby certify that the above survey & map has been examined by me and that the same is a correct survey and map of the premises purported to be described

May 31
1906.

J. F. Brown
Asst Eng. & Surveyor
Land Reg. Court

Lewers & Cooke Limited
by A. Chwein
Secretary.