MAP 4

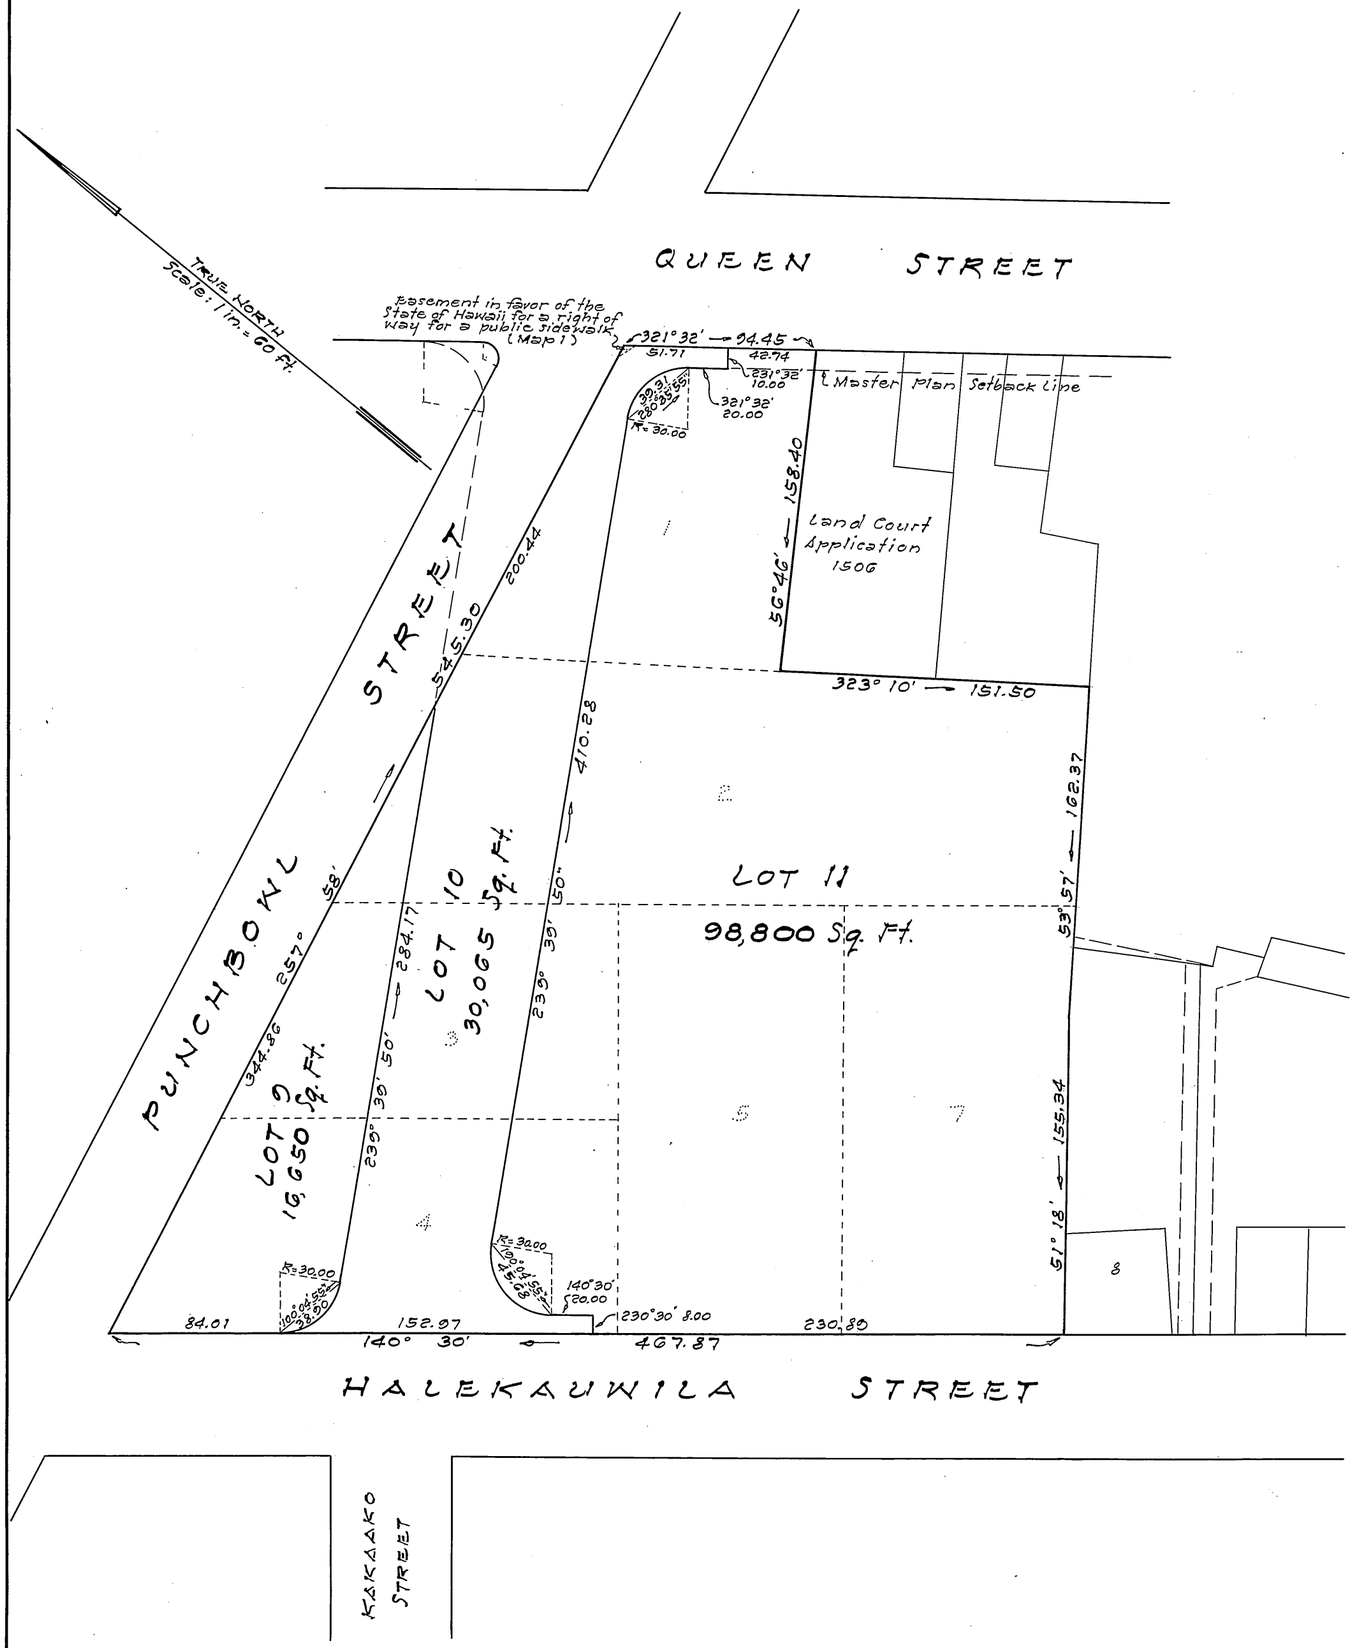

LAND COURT

STATE OF HAWAII

LAND COURT APPLICATION 76

CONSOLIDATION OF LOTS 1 TO 5 INCLUSIVE
AS SHOWN ON MAP 2
AND LOT 7 AS SHOWN ON MAP 3
AND RESUBDIVISION OF SAID CONSOLIDATION
INTO LOTS 9, 10 AND 11

SITUATED ON THE SOUTHERLY SIDE OF PUNCHBOWL STREET
BETWEEN HALEKAUWILA AND QUEEN STREETS
HONOLULU, OAHU, HAWAII

Sept. 24, 1959
Honolulu, Hawaii

D. KEALALIO
REGISTERED LAND SURVEYOR
No. 4
HAWAII, U.S.A.

Department of Public Works
City and County of Honolulu
LAND DIVISION

By: D. Kealalio
Registered Land Surveyor
Certificate No. 4-5

OWNER: STATE OF HAWAII
OWNER'S CERTIFICATE OF TITLE No. 44,995

AUTHORIZED AND APPROVED BY ORDER OF THE
JUDGE OF THE LAND COURT DATED FEBRUARY 8, 1960.
BY ORDER OF THE COURT

Asst. Registrar of the Land Court

Filed Feb. 1, 1960
Paul Coloff clerk.

TAX MAP KEY: 2-1-31

Parcels 1-A to 4-B (incl.) P.I. No. 104
Realignment of Punchbowl St.
12-1-1-15

15" x 21" = 2.2 Sq. Ft.