MAP 1

Court of Land Registration.

Map and Description with Petition No. 77 Martha E. Holloway filed Feb. 12, 1906.

Town Site Lot 6 as shown upon Map with Petition No. 12, Town Site of Wahiawa, Waialua, Oahu, said Town Site in its entirety being Lot No. 3 of the Wahiawa Colony Tract Grant 4622 T.L. Holloway.

Beginning at a concrete post on the North side of California Avenue 246° 43′ true azimuth 1455 6/10 feet from the cross on cement post at the initial point of the entire Town Site, as located by the Map and Description with Petition No. 12, and running by true azimuths;

1	246° 43′	300	feet along California Avenue,
2	156° 43′	600	feet along Mango Street,
3	66° 43′	300	feet along Kilani Avenue,
4	336° 43′	600	feet along Town Site Lot 5 to the point of beginning and including an Area of 180000 Square Feet.

Taken from Map and Description with Petition No. 12.

by J. S. Emerson.
Surveyor.

Honolulu, Jan. 30 1906.

Martha E. Holloway.

Court of Land Registration
FILED
FEB 12 1906
4 o'clock 30 min. P.M.
M. Howard
Clerk

The map and description hereon have been examined by me and found to be correct.

Arthur C. Alexander
Court Surveyor.
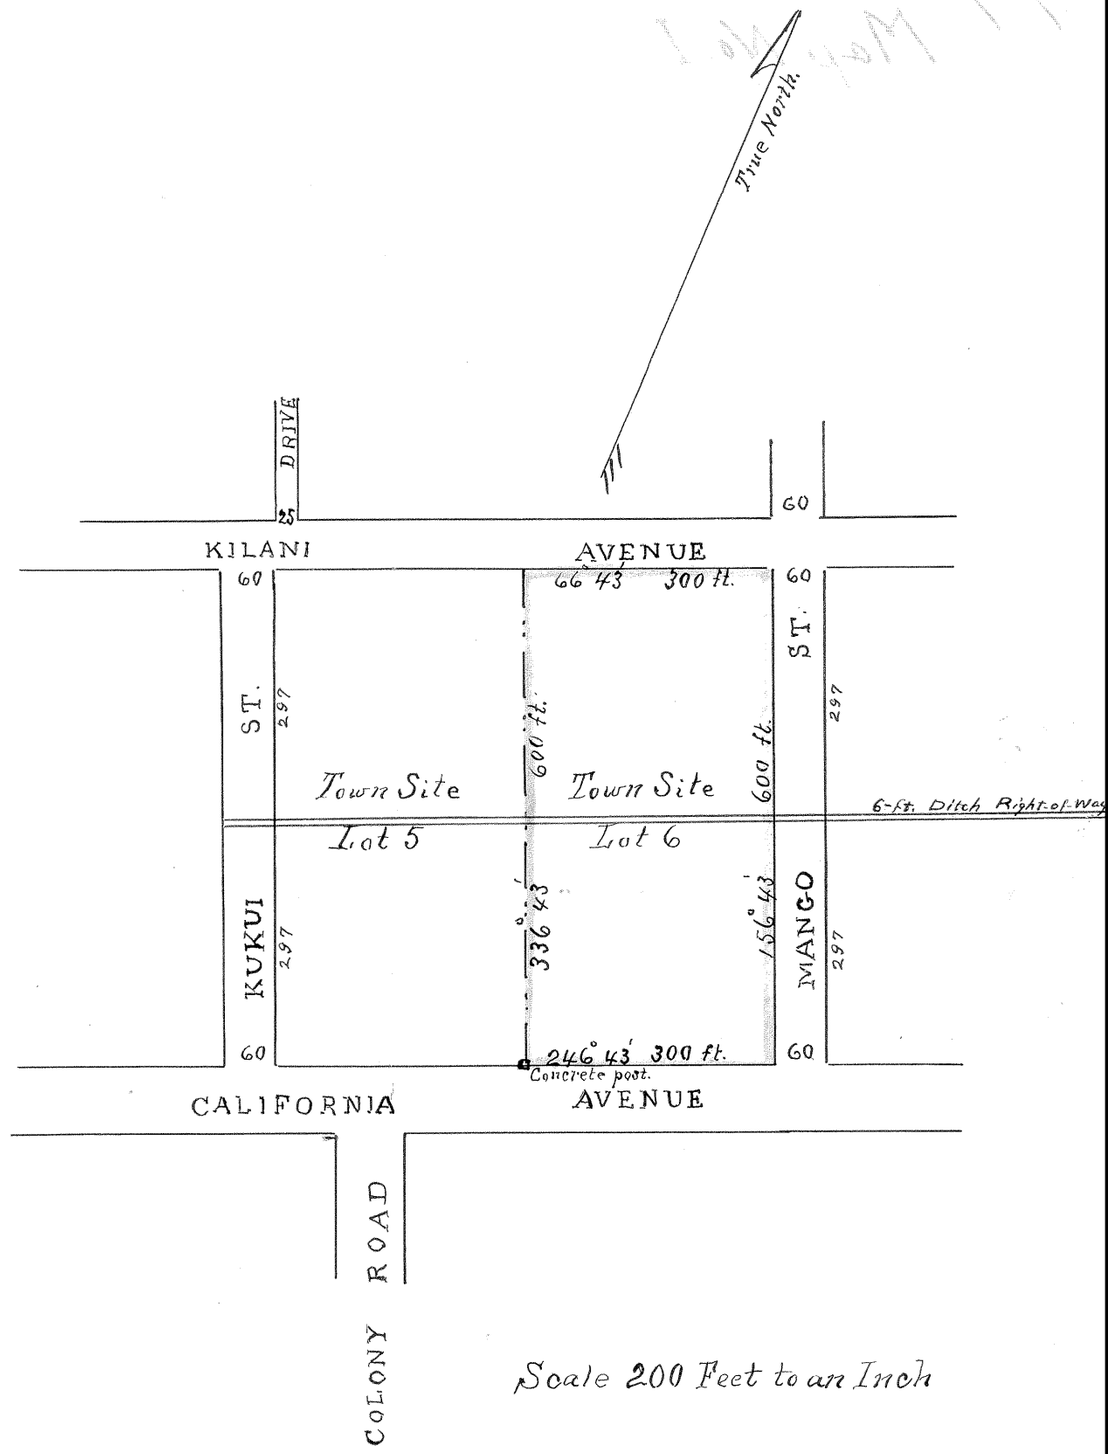
Honolulu, March 12, 1906.