MAP 3

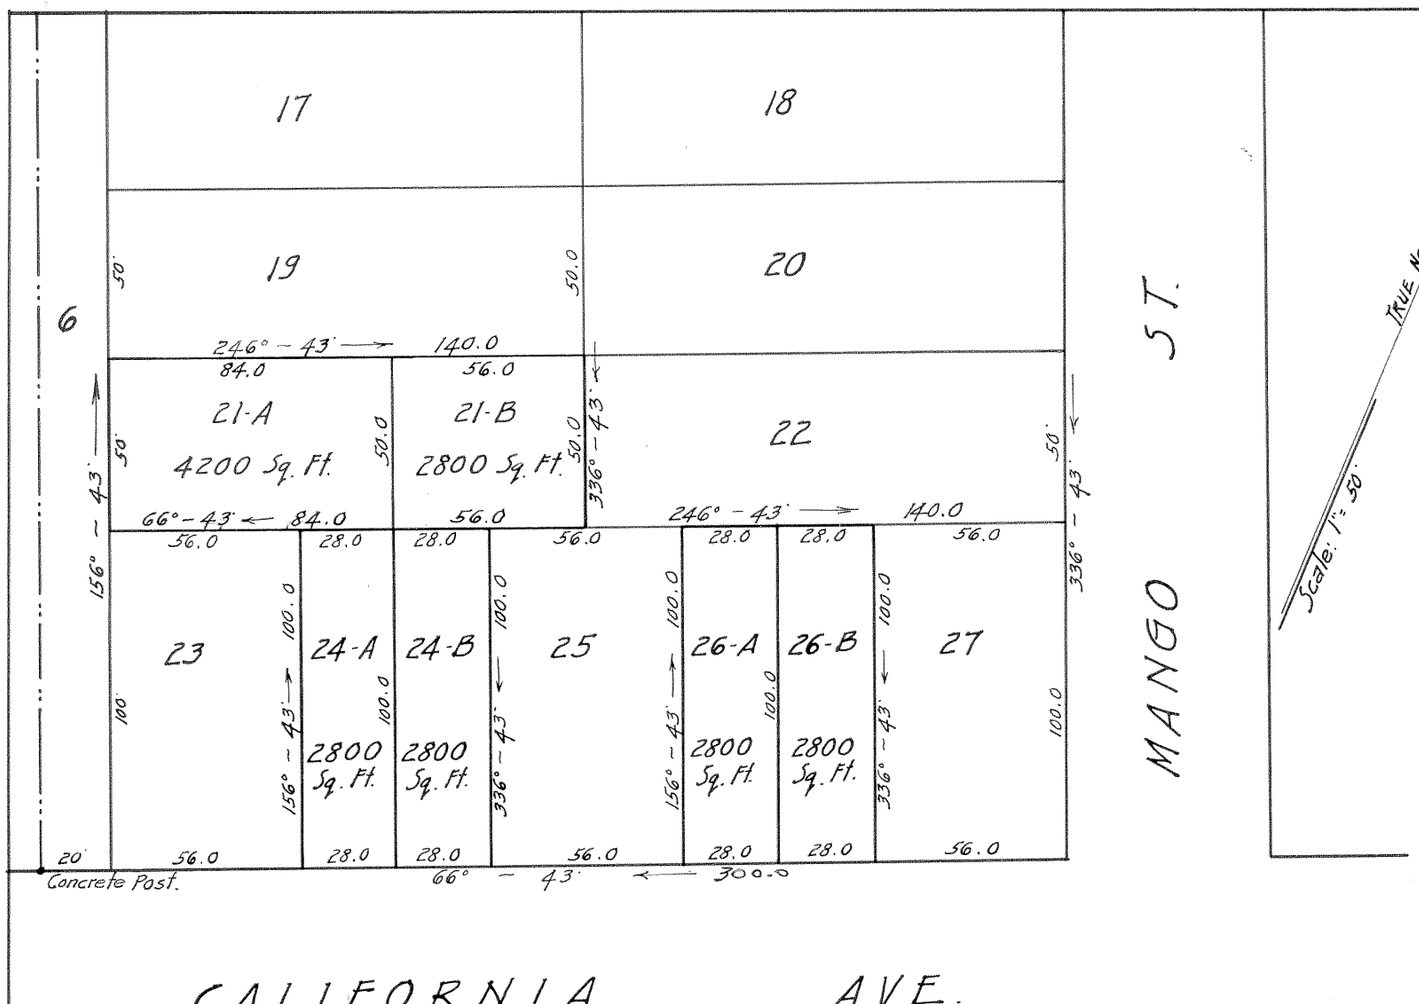

LAND COURT
TERRITORY OF HAWAII

SUBDIVISION OF LOTS 21, 24 & 26 OF THE SUBDIVISION OF LAND COURT APPLICATION No. 77 INTO LOTS 21-A, 21-B, 24-A, 24-B, 26-A & 26-B.
Situated on the Northwest side of California Ave., TOWNSITE OF WAHIAWA, WAIALUA, OAHU, T.H.

Scale: 1 in. = 50 ft.

HONOLULU, T.H.
March 24, 1926

WRIGHT, HARVEY & WRIGHT,
By: Geo. T. Wright.
Surveyor & Maker of Plan,
419 S.M. Damon Bldg.

F. H. Wodehouse, N. N. Chamberlain and Mark A. Robinson, Trustees under the will and of the Estate of Bathsheba M. Allen, Deceased, (owners)
By their attorney
Mark Warren Thayer

Filed March 26 1926
J. H. Fisher
Registrar

I hereby certify that the map hereon being a subdivision of Lots 21, 24, and 26 of the subdivision of Land Court Application No. 77 has been examined and verified and found to be correct.

Honolulu, T.H.

April 21, 1926.

Walter E. Wall,
Surveyor, Territory of Hawaii.

APPROVED: April 21, 1926.

Lorrin A. Mason
Judge of the Land Court.