MAP 4

LAND COURT
TERRITORY OF HAWAII

SUBDIVISION OF LOTS 1,2,3,6,7,9,11 & 13 OF THE SUBDIVISION OF LAND COURT APPLICATION 77 INTO LOTS 1-A, 1-B., 2-A, 2-B, 2-C., 3-A, 3-B., 6-A, 6-B, 6-C., 7-A, 7-B, 7-C., 9-A, 9-B, 9-C., 11-A, 11-B., 13-A & 13-B

LAND BOUNDED BY KILANI AVENUE
MANGO STREET CALIFORNIA AVENUE AND A NEW ROAD
TOWNSITE OF WAHIAWA-WAIALUA, OAHU T.H.
SCALE 1IN. = 40 FT.

HONOLULU T.H.
MARCH 27, 1931.

DEPARTMENT OF PUBLIC WORKS
CITY & COUNTY OF HONOLULU
BUREAU OF PLANS SURVEYS & IMPROVEMENTS
BY T. H. Foader
SURVEYOR & MAKER OF PLAN
APPROVED: R. S. Mowry
BUREAU ENGINEER
APPROVED: H. A. Ellis Jr.
CHIEF ENGINEER

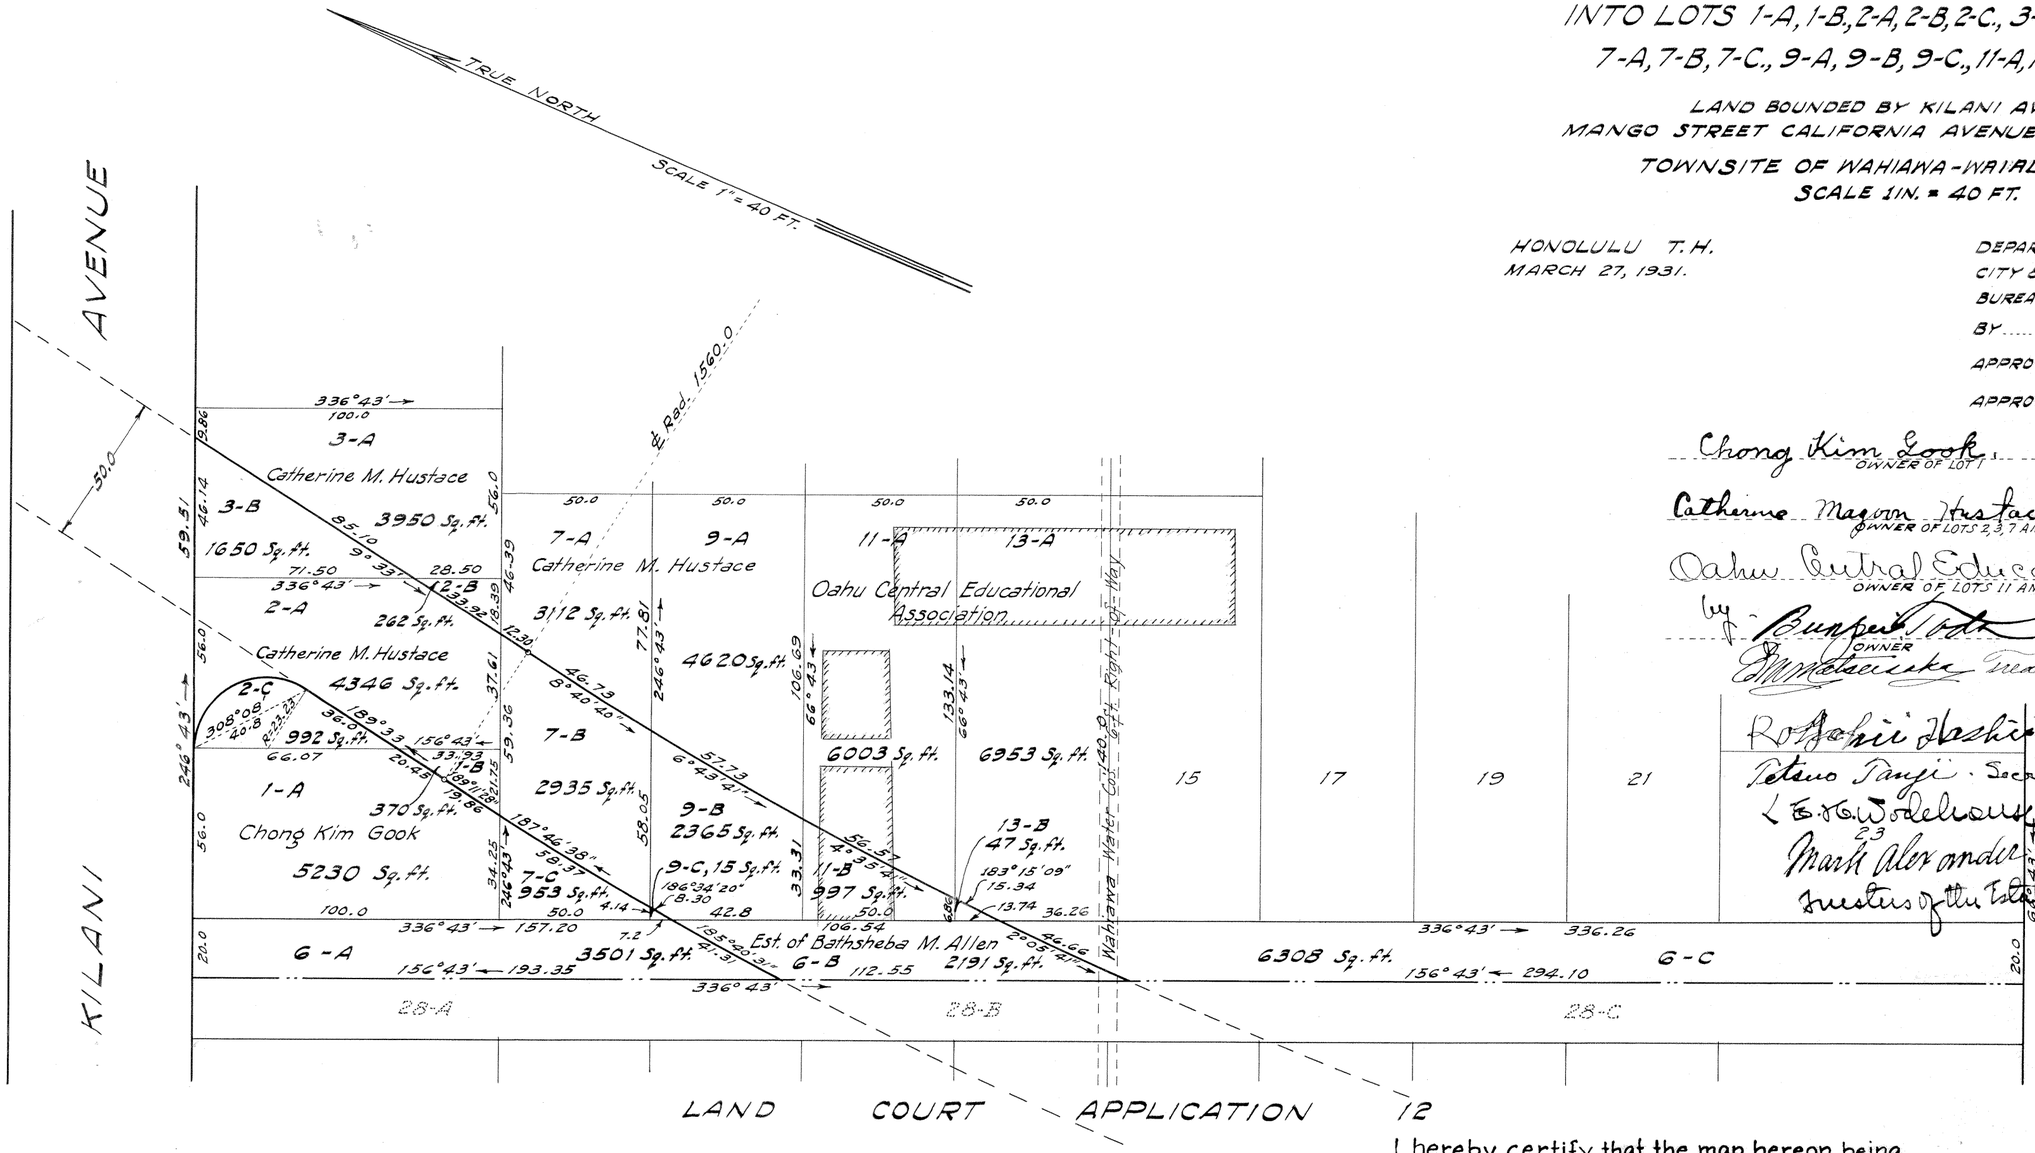

Chong Kim Gook
OWNER OF LOT 1

Catherine Magoon Hustace
OWNER OF LOTS 2, 3, 7 AND 9.

Oahu Central Educational Association
OWNER OF LOTS 11 AND 13

by Bunpei Toda President
OWNER

J. M. Matsuzaka Treas.

Rokichi Hashii Auditor

Tetsuo Tanji Secretary

L. E. H. Wodehouse, Ernest Hay Wodehouse

Mark Alexander Robinson Tr.

Trustees of the Estate of Bathsheba M. Allen Demand

Owner of Lot 6

I hereby certify that the map hereon being a subdivision of Land Court Application 77 as herein entitled, has been examined and verified and found to be correct, and that it has been approved by Order of the Judge of the Land Court dated April 16, 1931.

Honolulu, T.H.
April 16, 1931.

Robert D. King
Surveyor, Territory of Hawaii.

Filed March 27, 1931
Abraham W. Akana
Assistant Registrar