77

MAP 8

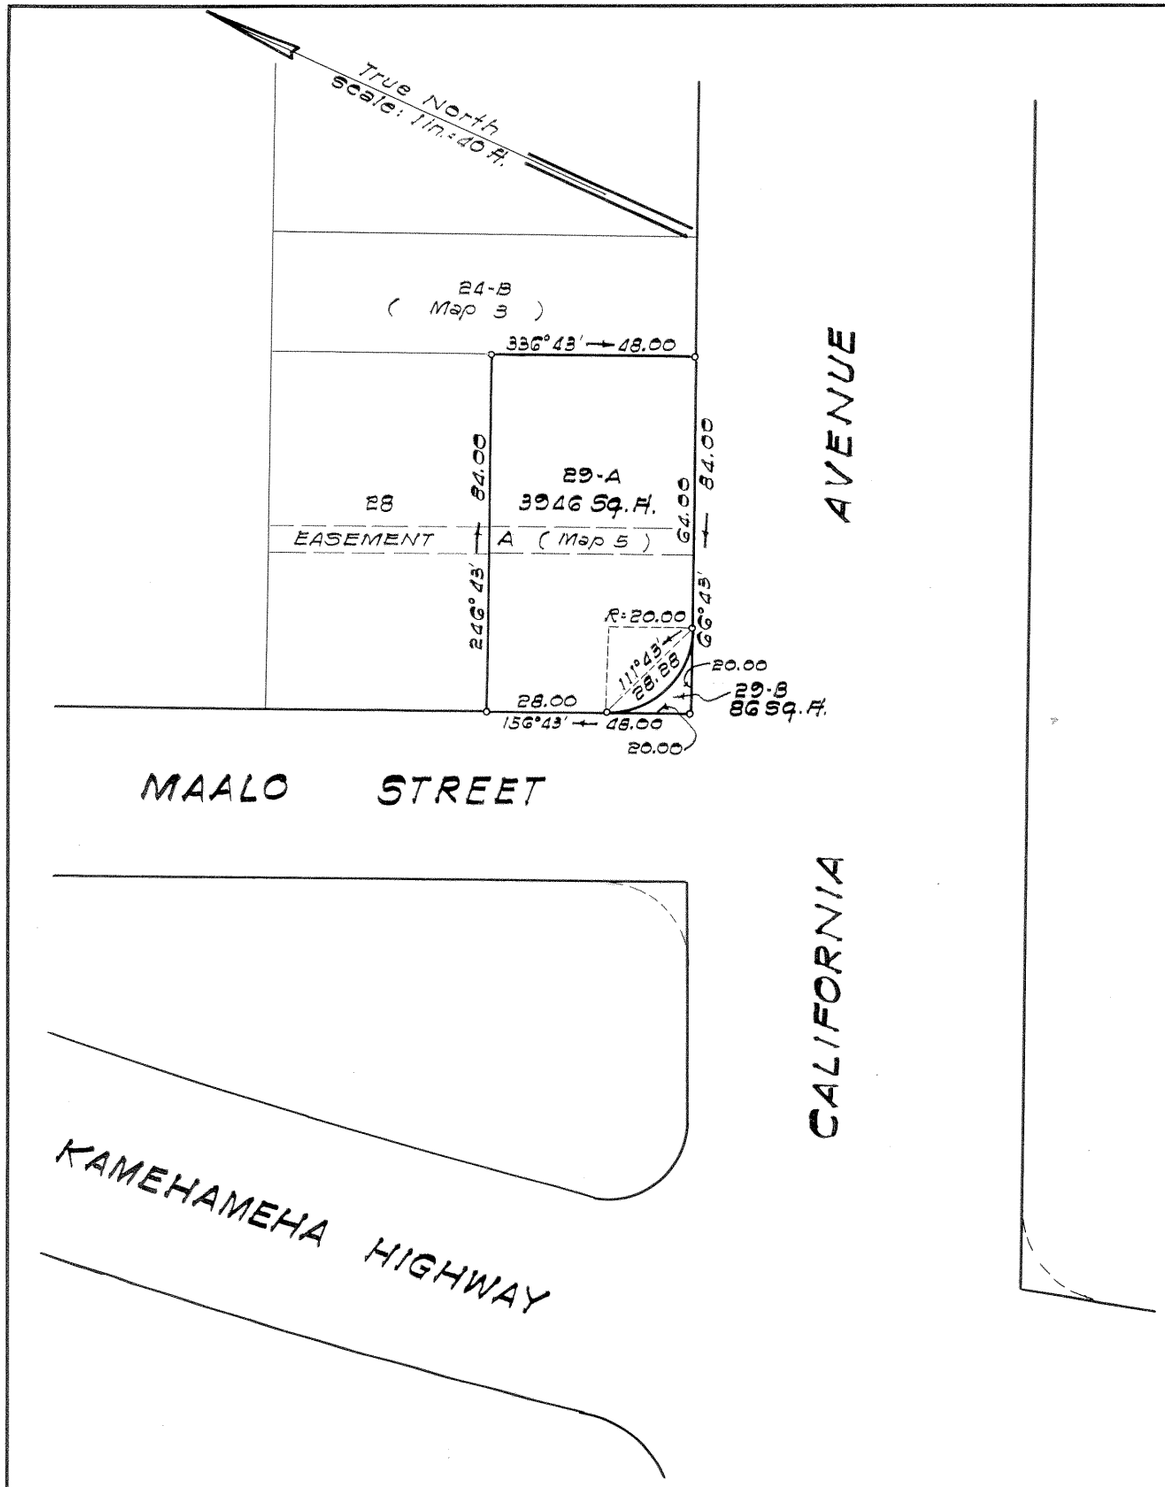

LAND COURT
STATE OF HAWAII

LAND COURT APPLICATION 77

SUBDIVISION OF LOT 29
AS SHOWN ON MAP 5
INTO LOTS 29-A AND 29-B
AT WAHIAWA, OAHU, HAWAII

Honolulu, Hawaii
October 23, 1964

CHARLES G. PHILLIPS
REGISTERED PROFESSIONAL LAND SURVEYOR
No. 1482-S
HAWAII, U.S.A.

DEPARTMENT OF PUBLIC WORKS
CITY AND COUNTY OF HONOLULU
DIVISION OF LAND SURVEY AND ACQUISITION

By: Charles G. Phillips
Registered Professional Surveyor
Certificate Number 1482-S

OWNERS: Zenichi Nakamura and Yukie Nakamura
OWNERS' CERTIFICATE OF TITLE: 54,723

AUTHORIZED AND APPROVED BY ORDER OF THE JUDGE
OF THE LAND COURT DATED: FEBRUARY 2, 1965
BY ORDER OF THE COURT

REGISTRAR OF THE LAND COURT

Filed Jan. 20, 1965 Paul Coyle

Tax Map Key: 7-4-04-19

Parcel 3, I.D. No. 181
Wahiawa Business Section
(18-7-2-30)

10"x15" = 1 ft