Court of Land Registration.
Map and Description with Petition No. 78
Mrs. Mary D. Prime, Filed

Lots 9, 10, 11, 12, 13, 14, 15 and 16 in Block 38 as shown on the Map of the Kaimuki Tract, Kapahulu, Waikiki, Oahu, on record in ~~the Government Land Office~~, Liber 178 p 294.

Beginning at an iron pipe at the North corner of Maunaloa and 9th Avennes, at a point from which the Government Trig. Station at Kaimuki bears by true azimuth 272° 4' 2243 6/11 feet and the iron pipe at the West corner of Kaimuki and 9th Avenues bears 208° 32' 30" 600 feet, the local Magnetic Declination observed Jan. 23 1906, being 9° 50', and running by true azimuths;

1 - 118° 32' 30" 400. feet along Maunaloa Avenue to iron pipe,
2 - 208° 32' 30" 300. feet along 8th Avenue to an iron spike,
3 - 298° 32' 30" 400. feet along Lots 8 and 7 of this Block to a drill hole in rock,
4 - 28° 32' 30" 300. feet along 9th Avenue to the initial point and including an Area of 120 000 Square Feet.

Honolulu, Jan. 26 1906.

J. S. Emerson, Surveyor.

The above described property is a part of R.P. 8165 L.C.A. 8559 B. W.C. Lunalilo Lot 38.

J.S.E.

Mary D. Prime

Petition No 78

Court of Land Registration
FILED
MAR 10 1906
10 o'clock 20 min. a.m.
W. Howard

The map and description hereon have been examined by me and found to be correct.

Arthur C. Alexander
Court Surveyor

Honolulu, April 9, 1906.

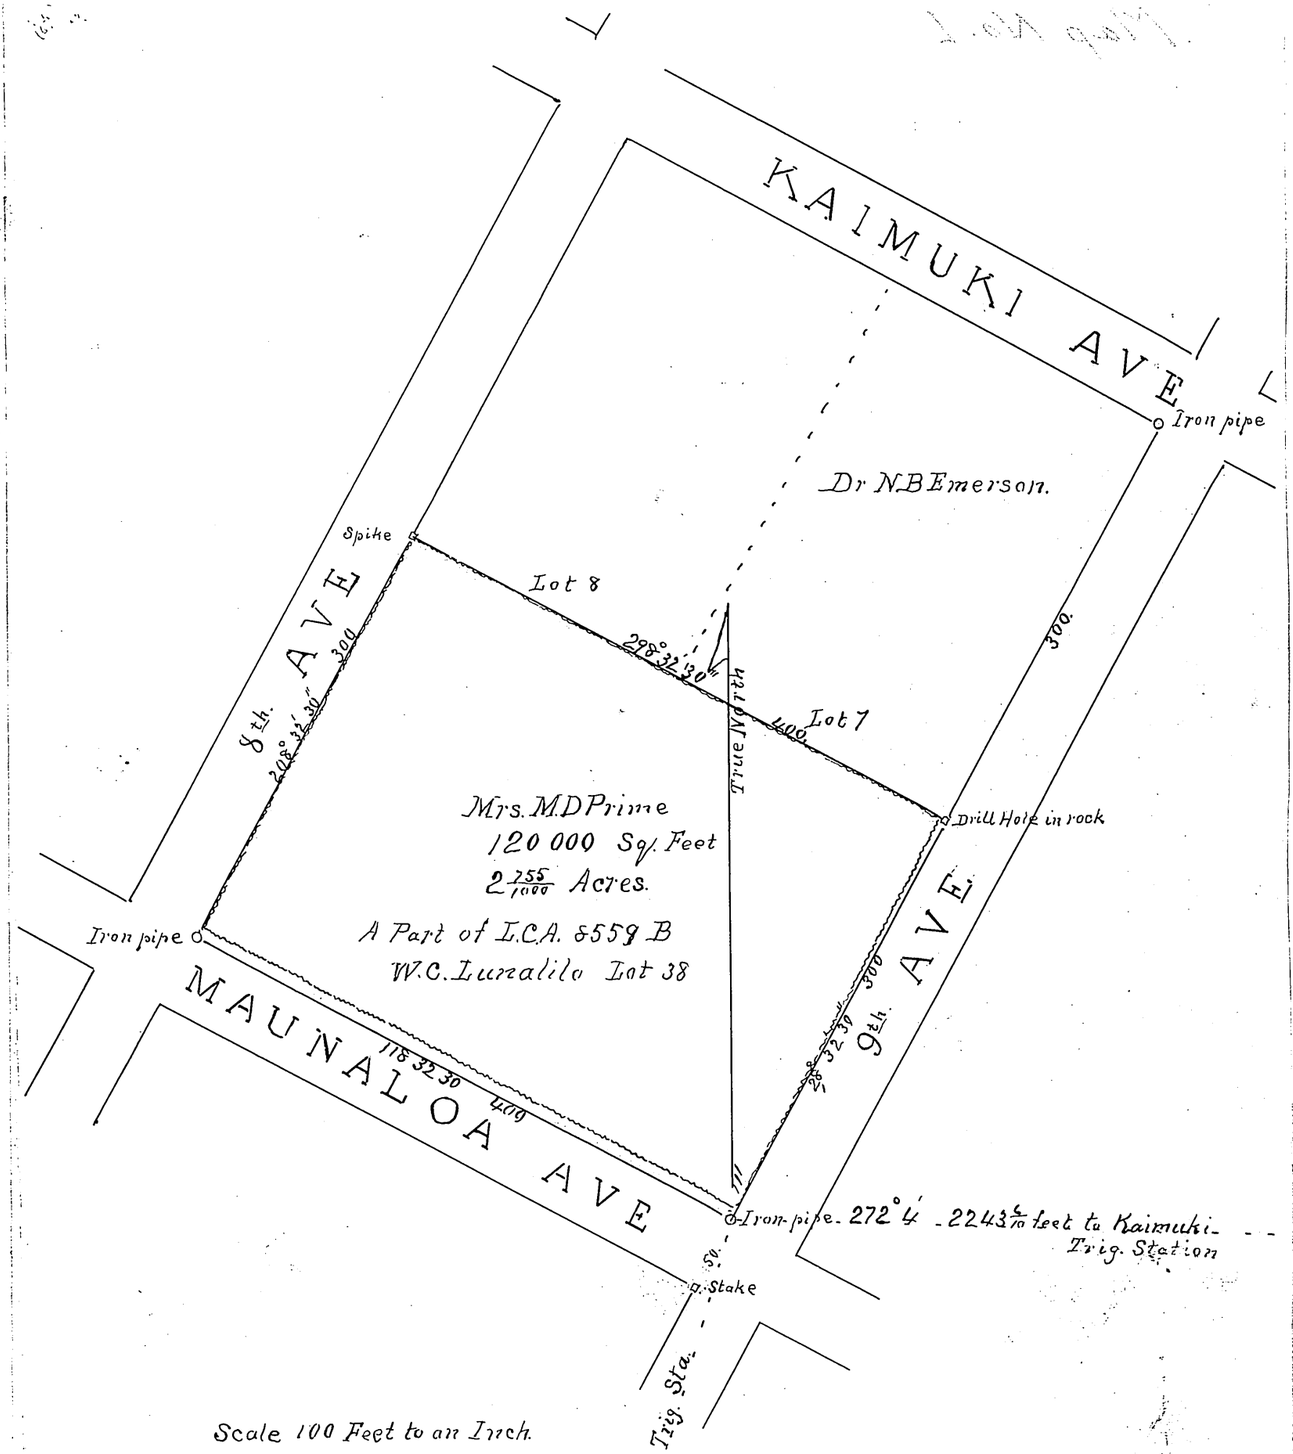

Scale 100 Feet to an Inch.

78