COURT OF LAND REGISTRATION, TERRITORY OF HAWAII,

No. 79. James N. Warrington, Petitioner.

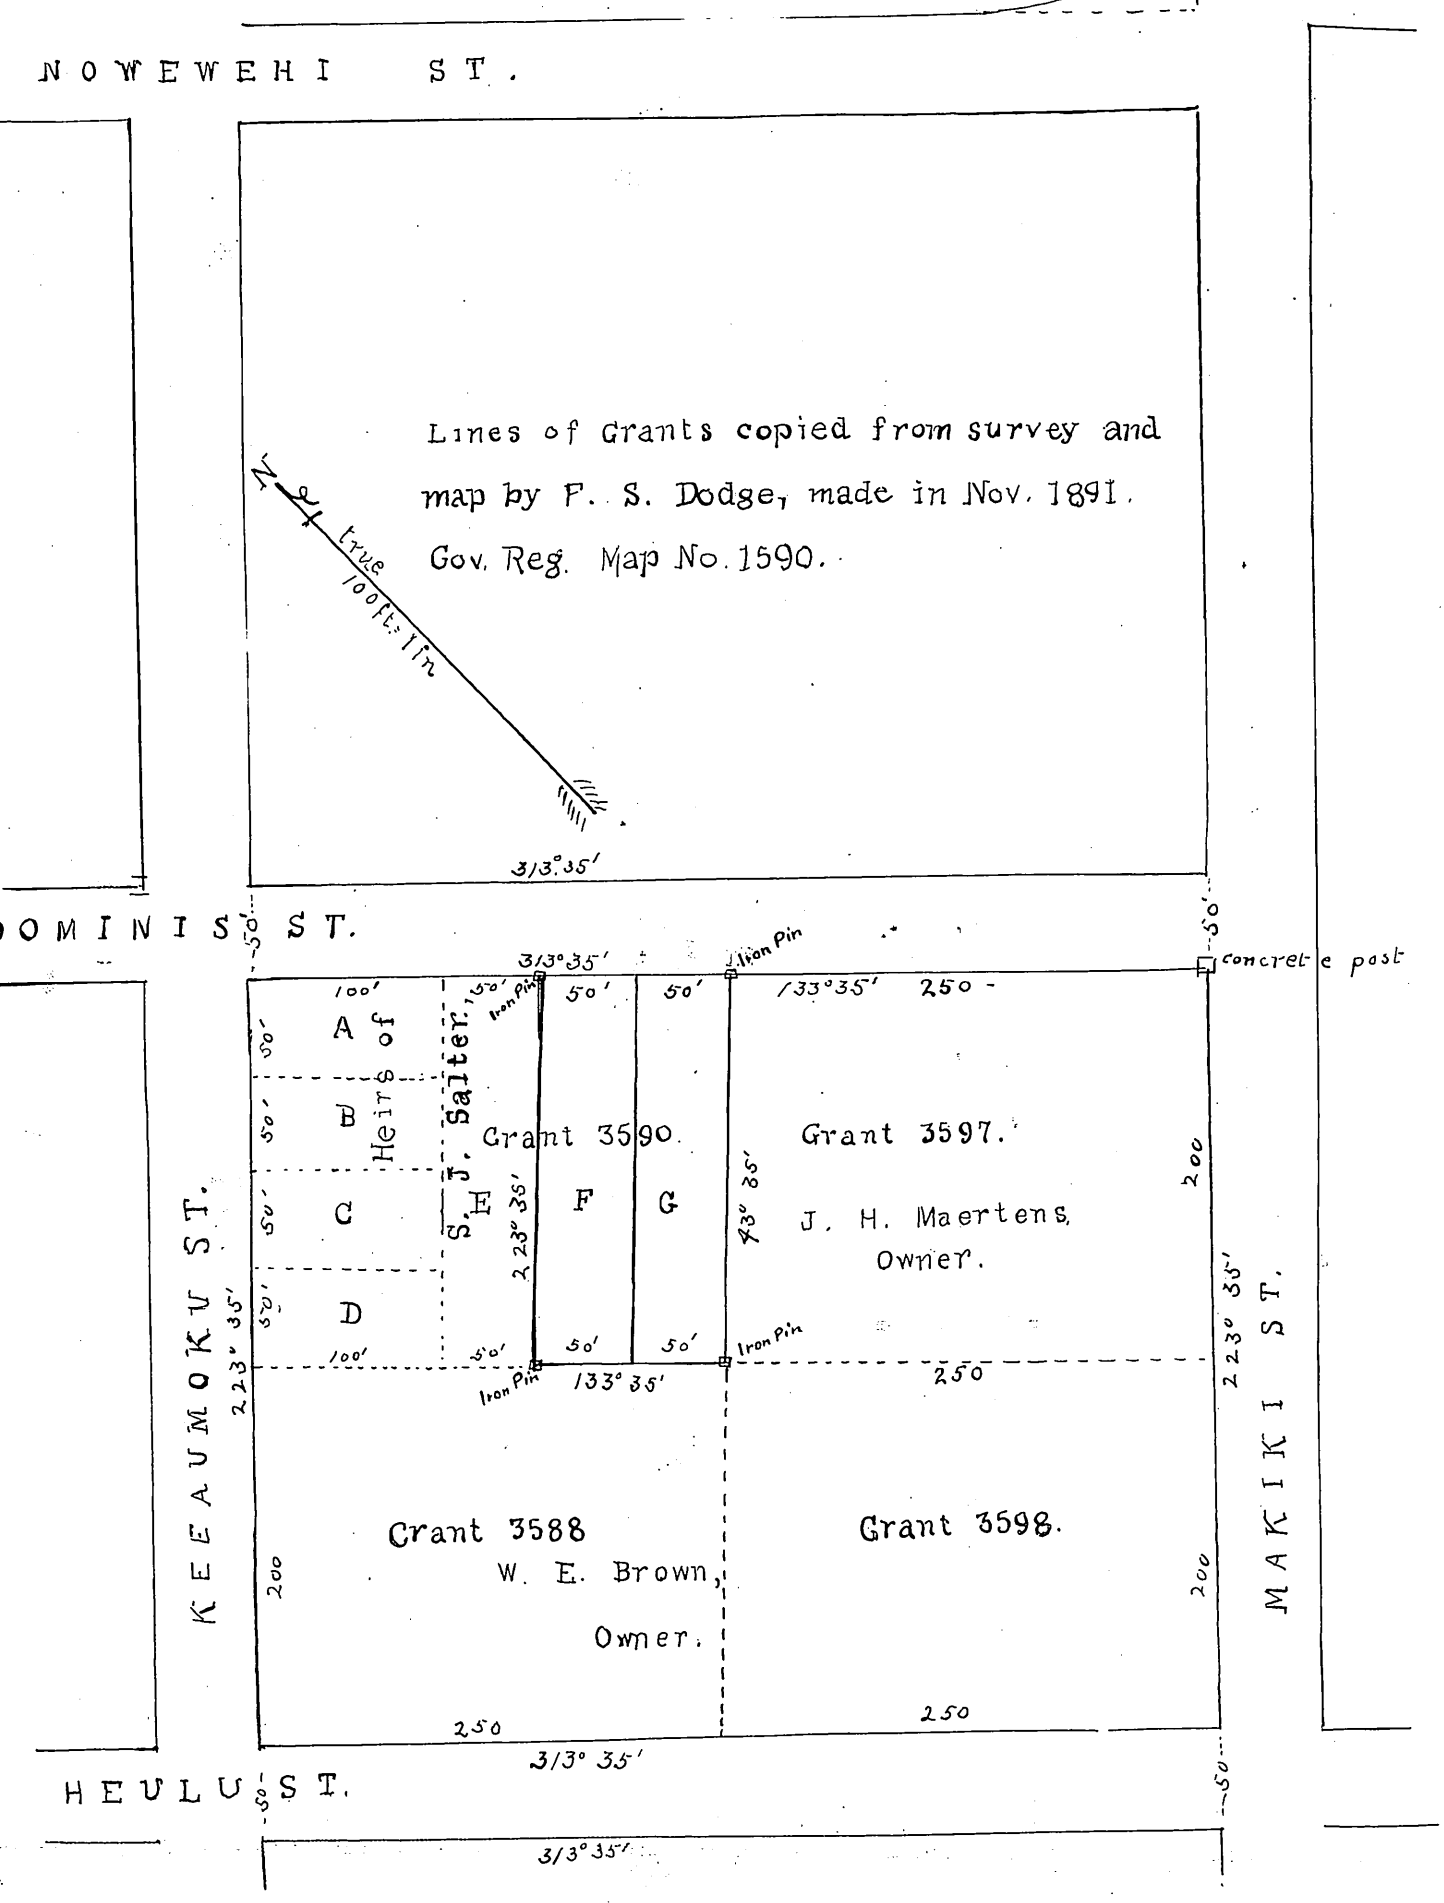

DESCRIPTION.

Lots in Ili of Opu, Makiki, Honolulu.

Beginning at ~~a point~~ an iron pin (a.c.a) on the makai or Southerly side of Dominis street, which bears and is distant 133 degrees 35 minutes 250 feet, from the West corner of Dominis and Makiki streets, marked by a concrete post, as located by Government Survey Regis teredMap No. 1590, and running by true azimuths;

(1) 43° 35' 200 feet, along Grant 3597, to an iron pin at (a.c.a) the East corner of Grant 3588; thence

(2) 133° 35' 100 feet, along Grant 3588, to an iron pin, (a.c.a) to remaining portion of Grant 3590; thence

(3) 223° 35' 200 feet, along said portion of said grant to an iron pin on (a.c.a) the Southerly side of Dominis street;

(4) 313° 35' 100 feet, along said street to the point of beginning;

Lot F, Area 10000 square feet,

Lot G, Area 10000 square feet,

Total area, 20000 square feet.

The map and description hereon have been examined by me and found to be correct.

Arthur C. Alexander
Court Surveyor.

Honolulu, March 26, 1906.

Petition No. 79

Court of Land Registration
FILED
MAR 13 1906
2 o'clock 00 min. P.M.
W. H. Howard
Clerk

James N. Warrington
Petitioner

79