MAP 2

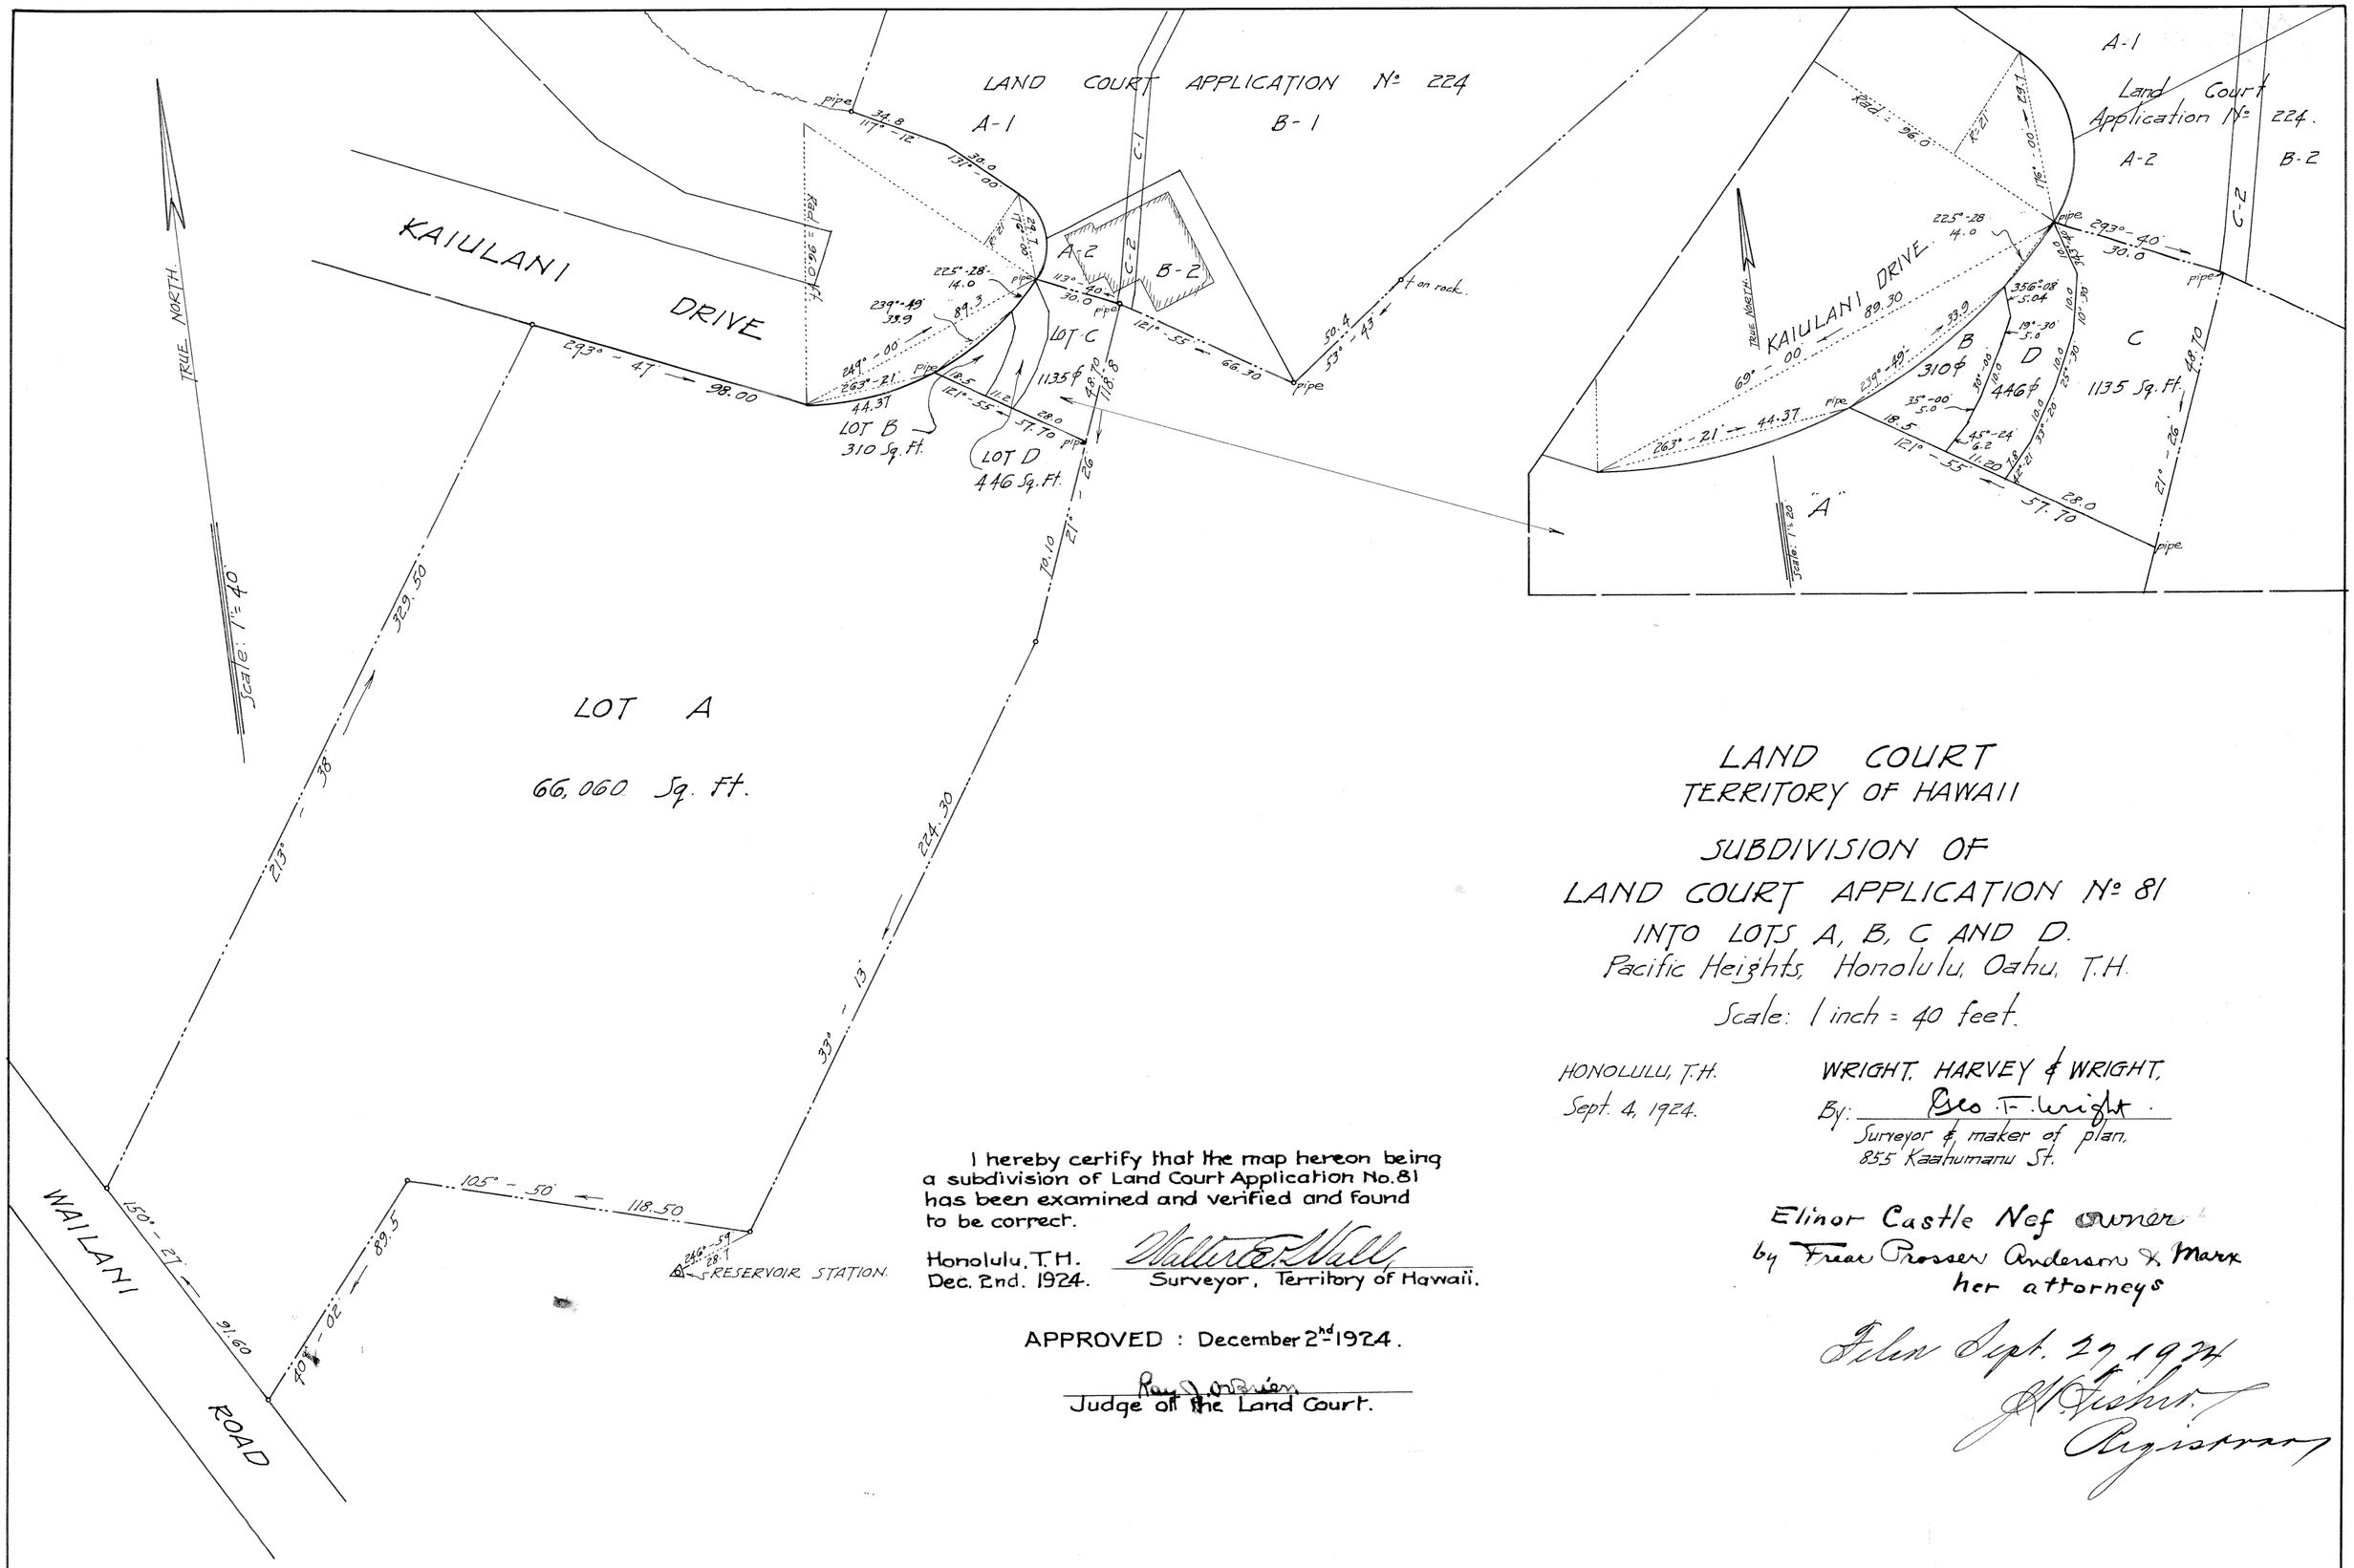


LAND COURT
TERRITORY OF HAWAII

SUBDIVISION OF
LAND COURT APPLICATION No 81
INTO LOTS A, B, C AND D.
Pacific Heights, Honolulu, Oahu, T.H.
Scale: 1 inch = 40 feet.

HONOLULU, T.H.
Sept. 4, 1924.

WRIGHT, HARVEY & WRIGHT,
By: Geo. T. Wright
Surveyor & maker of plan,
855 Kaahumanu St.

I hereby certify that the map hereon being a subdivision of Land Court Application No. 81 has been examined and verified and found to be correct.

Honolulu, T.H.
Dec. 2nd. 1924.

Walter E. Wall
Surveyor, Territory of Hawaii.

APPROVED : December 2nd 1924.

Ray J. O'Brien
Judge of the Land Court.

Elinor Castle Nef owner
by Frear Prosser Anderson & Marx
her attorneys

Filed Sept. 27 1927
J. H. Fisher
Registrar