MAP 4

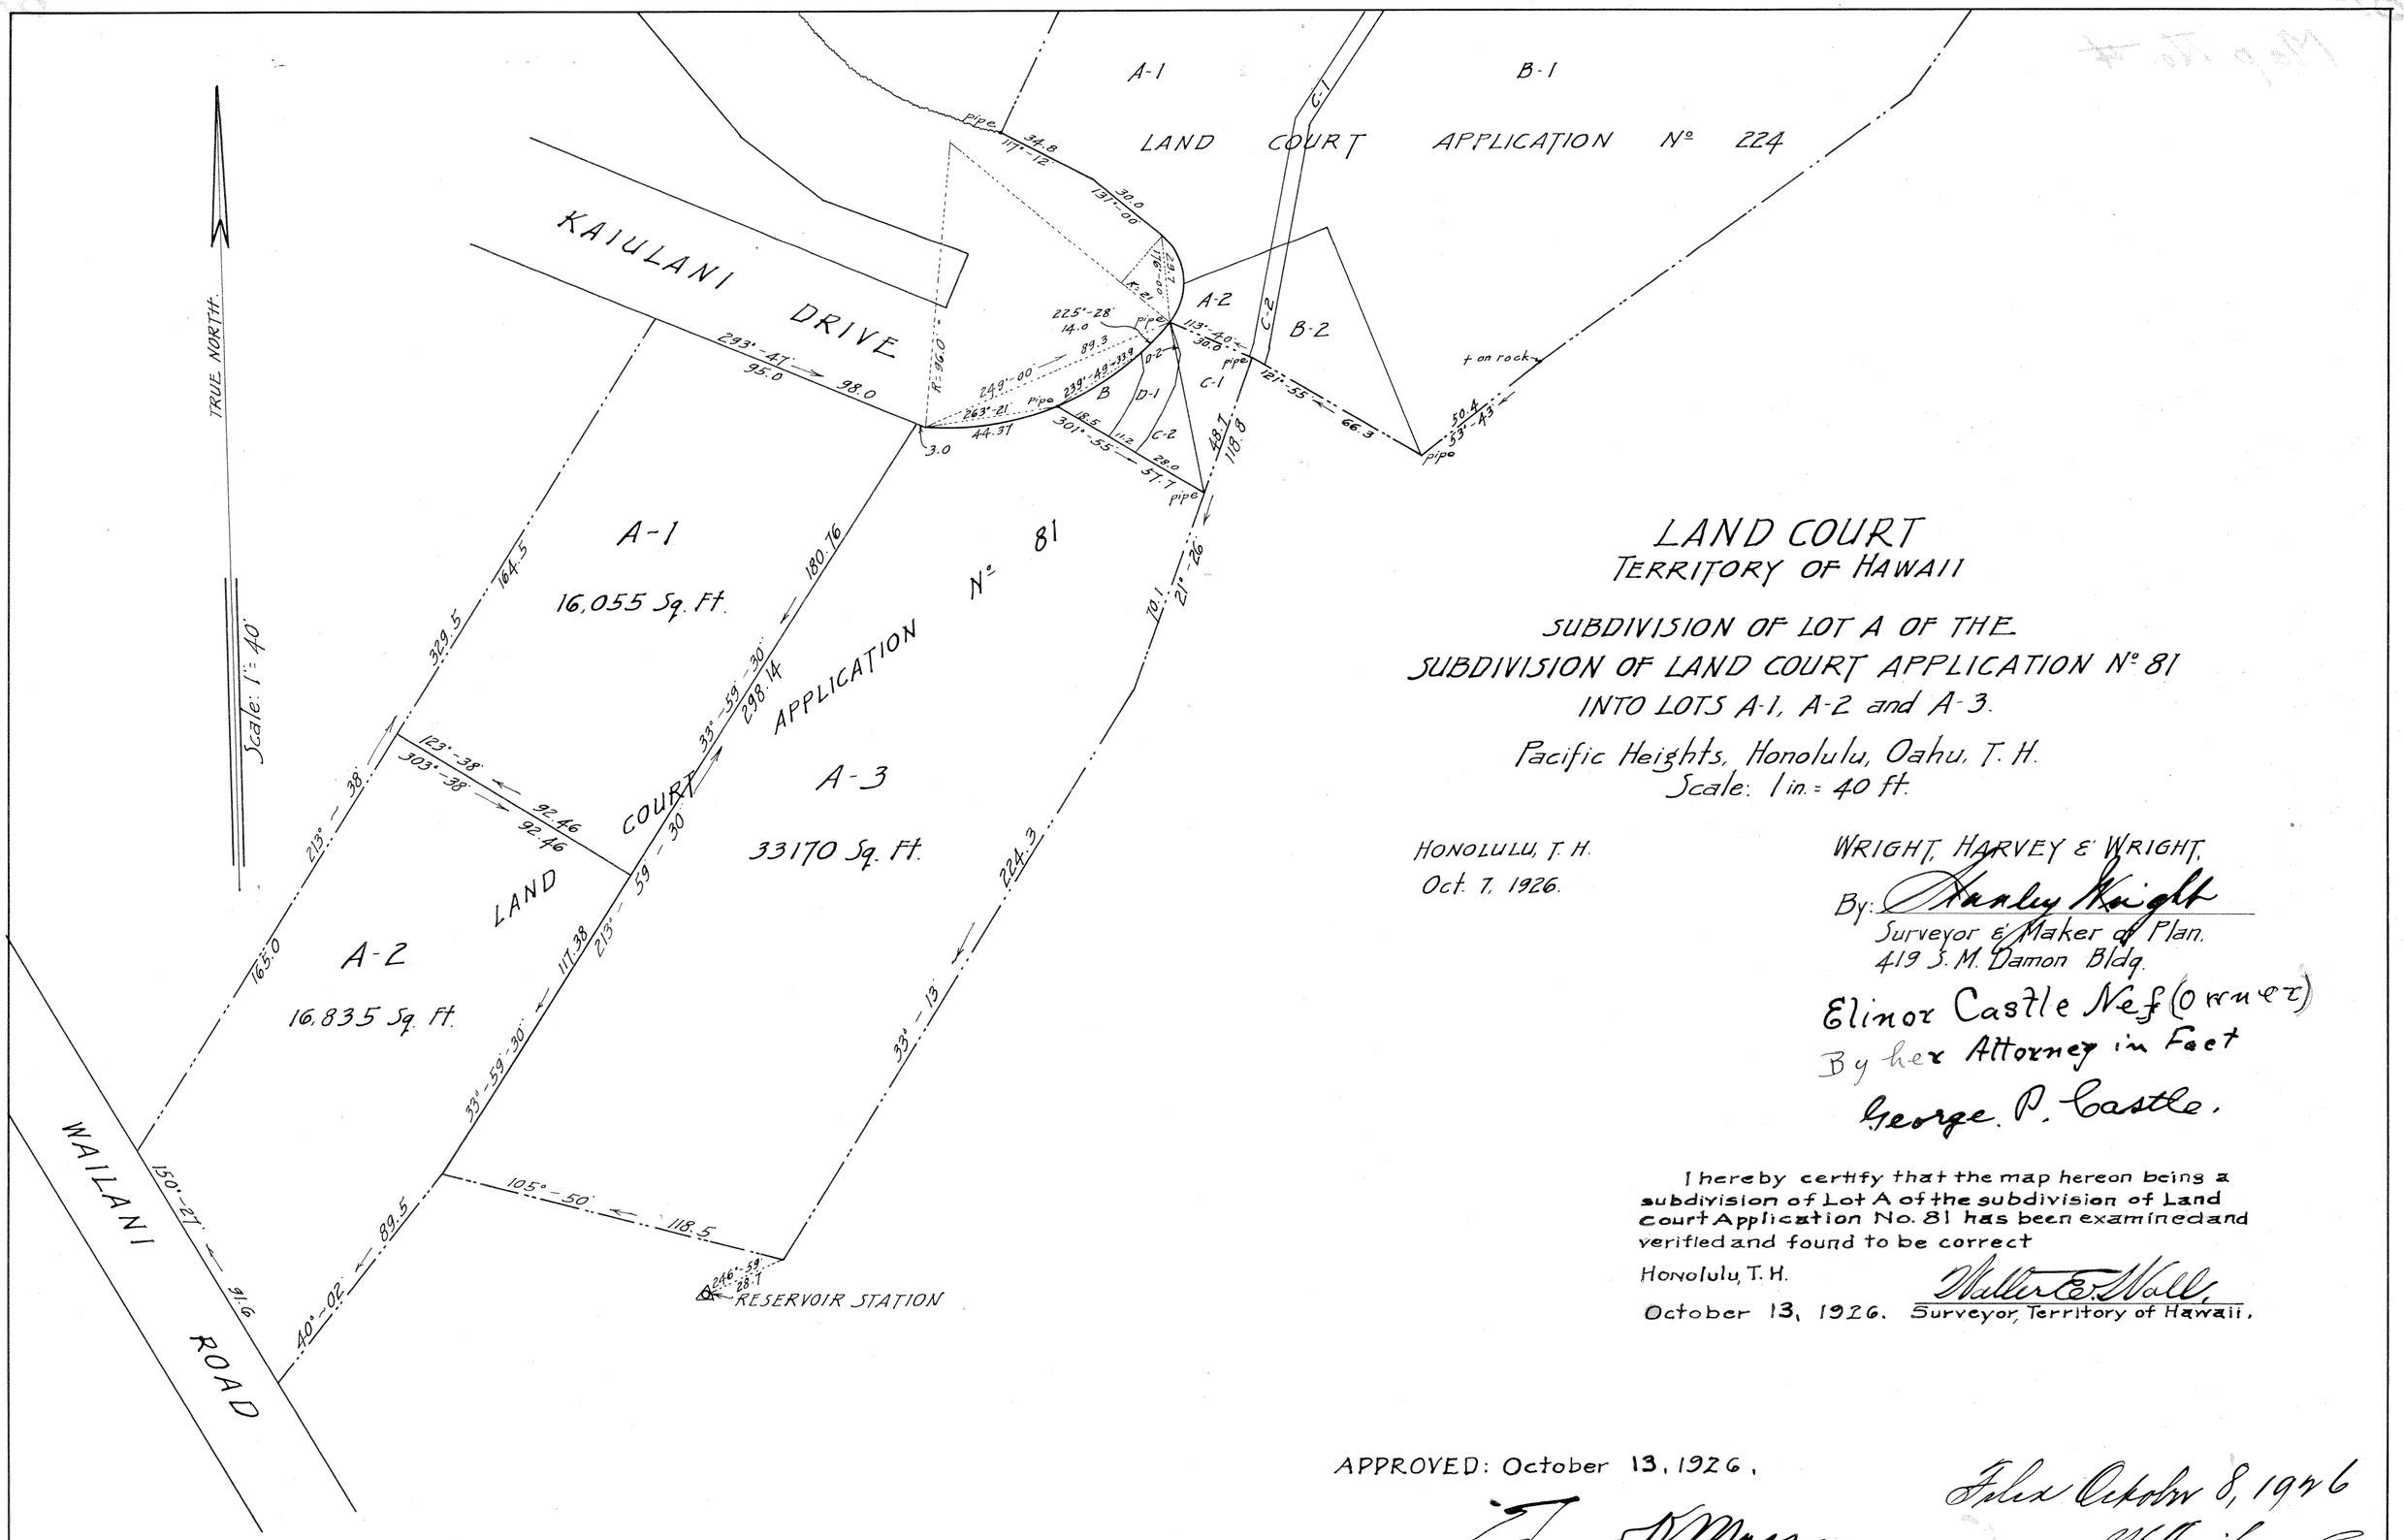

LAND COURT
TERRITORY OF HAWAII

SUBDIVISION OF LOT A OF THE
SUBDIVISION OF LAND COURT APPLICATION Nº 81
INTO LOTS A-1, A-2 and A-3.

Pacific Heights, Honolulu, Oahu, T. H.
Scale: 1 in. = 40 ft.

HONOLULU, T. H.
Oct. 7, 1926.

WRIGHT, HARVEY & WRIGHT,
By: Stanley Wright
Surveyor & Maker of Plan.
419 S. M. Damon Bldg.

Elinor Castle Neff (Owner)
By her Attorney in Fact
George P. Castle.

I hereby certify that the map hereon being a subdivision of Lot A of the subdivision of Land Court Application No. 81 has been examined and verified and found to be correct

Honolulu, T. H.
October 13, 1926.

Walter E. Wall,
Surveyor, Territory of Hawaii.

APPROVED: October 13, 1926.

Edward K. Massee
Judge of the Land Court

Filed October 8, 1926
J. K. Fisher
Registrar