MAP 2

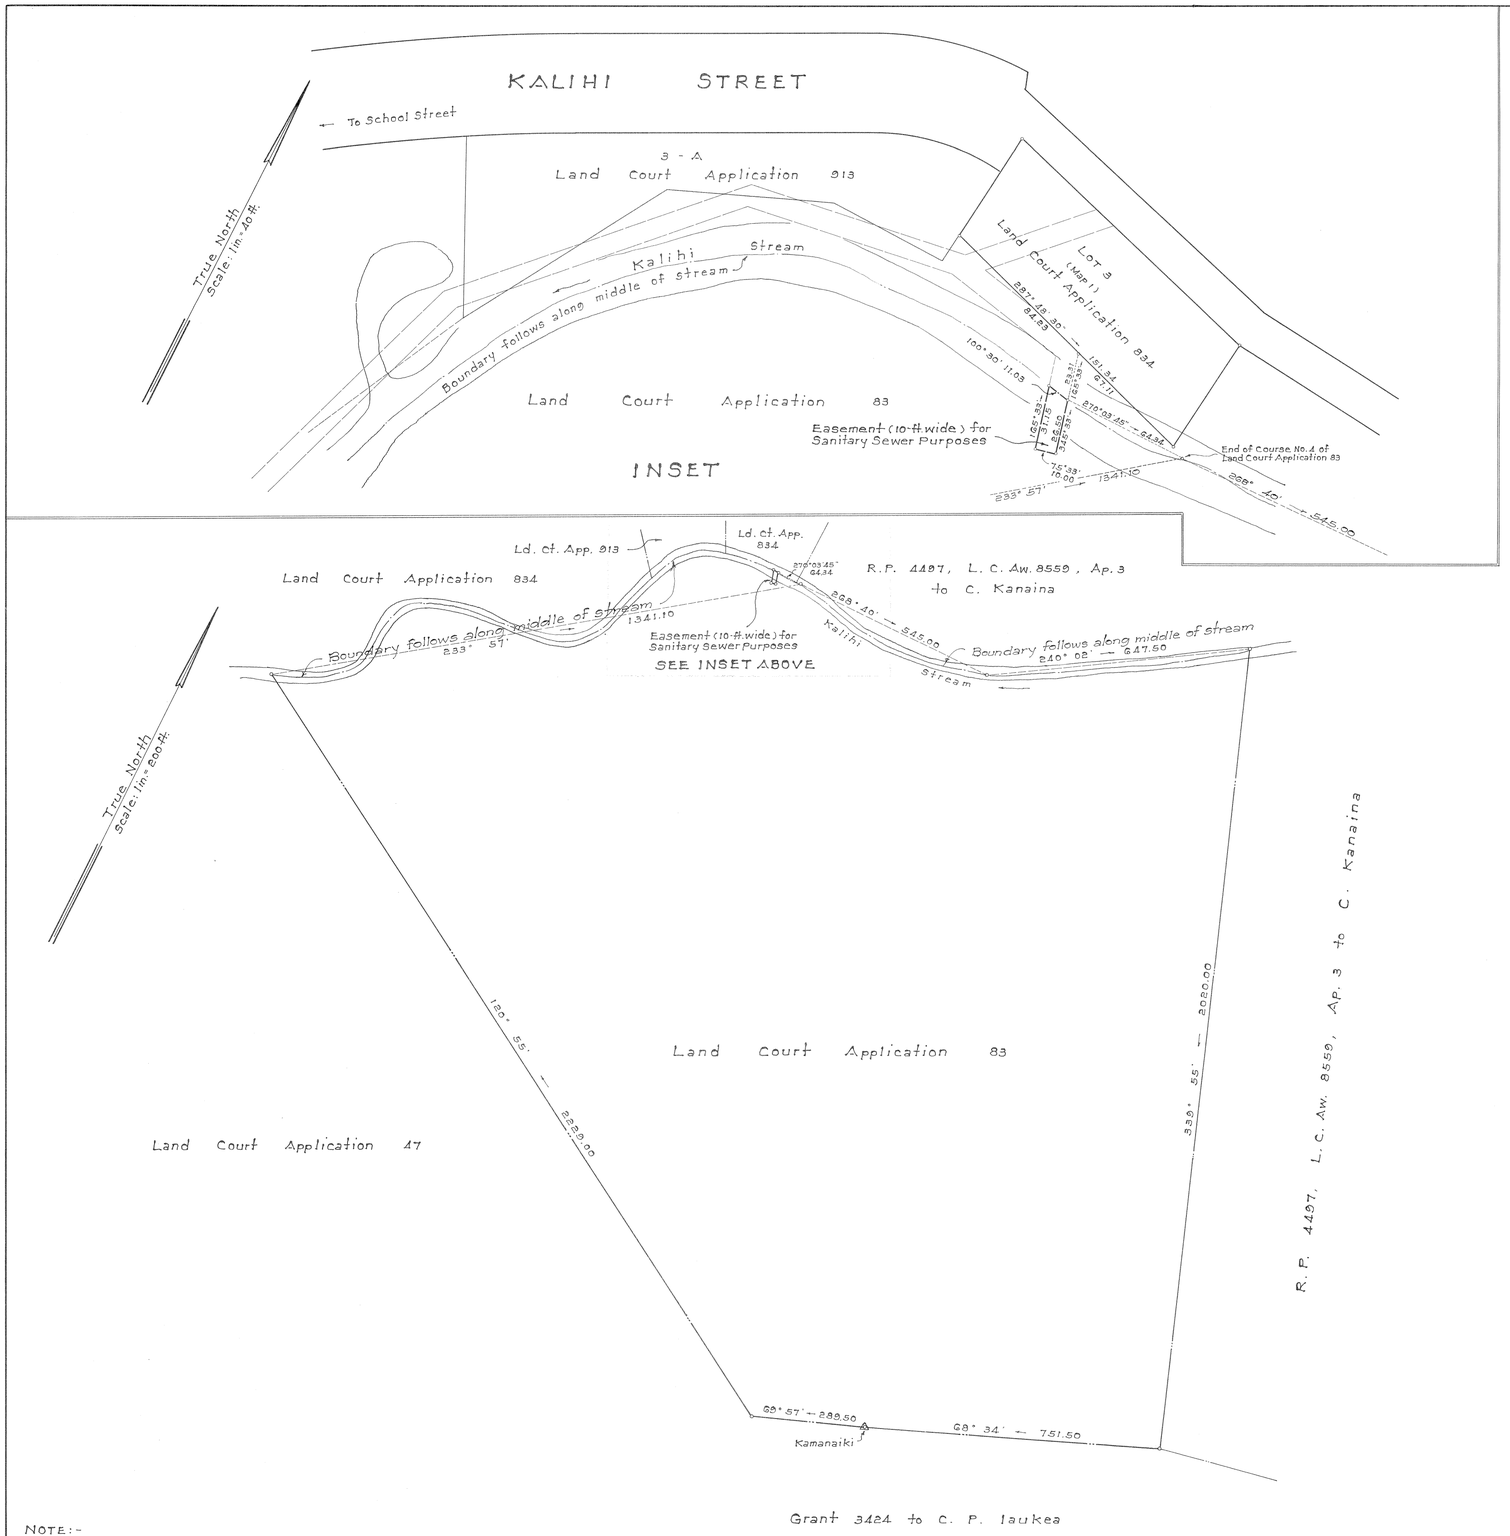

NOTE:-
Area of Easement = 288 Sq.Ft.

LAND COURT

STATE OF HAWAII

LAND COURT APPLICATION 83

DELINEATION OF EASEMENT
FOR SANITARY SEWER PURPOSES
AFFECTING LAND COURT APPLICATION 83
AS SHOWN ON MAP 1

AT KALIHI VALLEY, HONOLULU, OAHU, HAWAII

Honolulu, Hawaii
December 11, 1962

TAKEO MORISATO
REGISTERED PROFESSIONAL SURVEYOR
No. 611
HAWAII, U.S.A.

DEPARTMENT OF PUBLIC WORKS
CITY AND COUNTY OF HONOLULU
DIVISION OF LAND SURVEY AND ACQUISITION

By: Takeo Morisato
Registered Professional Surveyor
Certificate Number 611-S

OWNER : St. Anthony's Home
OWNER'S CERTIFICATE OF TITLE : 39,694

AUTHORIZED AND APPROVED BY ORDER OF THE JUDGE
OF THE LAND COURT DATED : JUNE 7, 1963
BY ORDER OF THE COURT

Rudolph K. Egusa
Acting REGISTRAR OF THE LAND COURT

Filed June 6, 1963 Paul Coloffa

Tax Map Key : 1 - 4 - 14 : 10

PARCEL 13
Kalihi - Uka Sewer Section IX - I.D. No. 159

21" x 38" = 4.7 Sq.Ft.