MAP 4

LAND COURT

STATE OF HAWAII

LAND COURT APPLICATION 84

SUBDIVISION OF LOTS A-5 AND A-6
AS SHOWN ON MAP 3
LOT A-5 INTO LOTS A-5-A AND A-5-B
LOT A-6 INTO LOTS A-6-A AND A-6-B
AT HONOLULU, OAHU, HAWAII

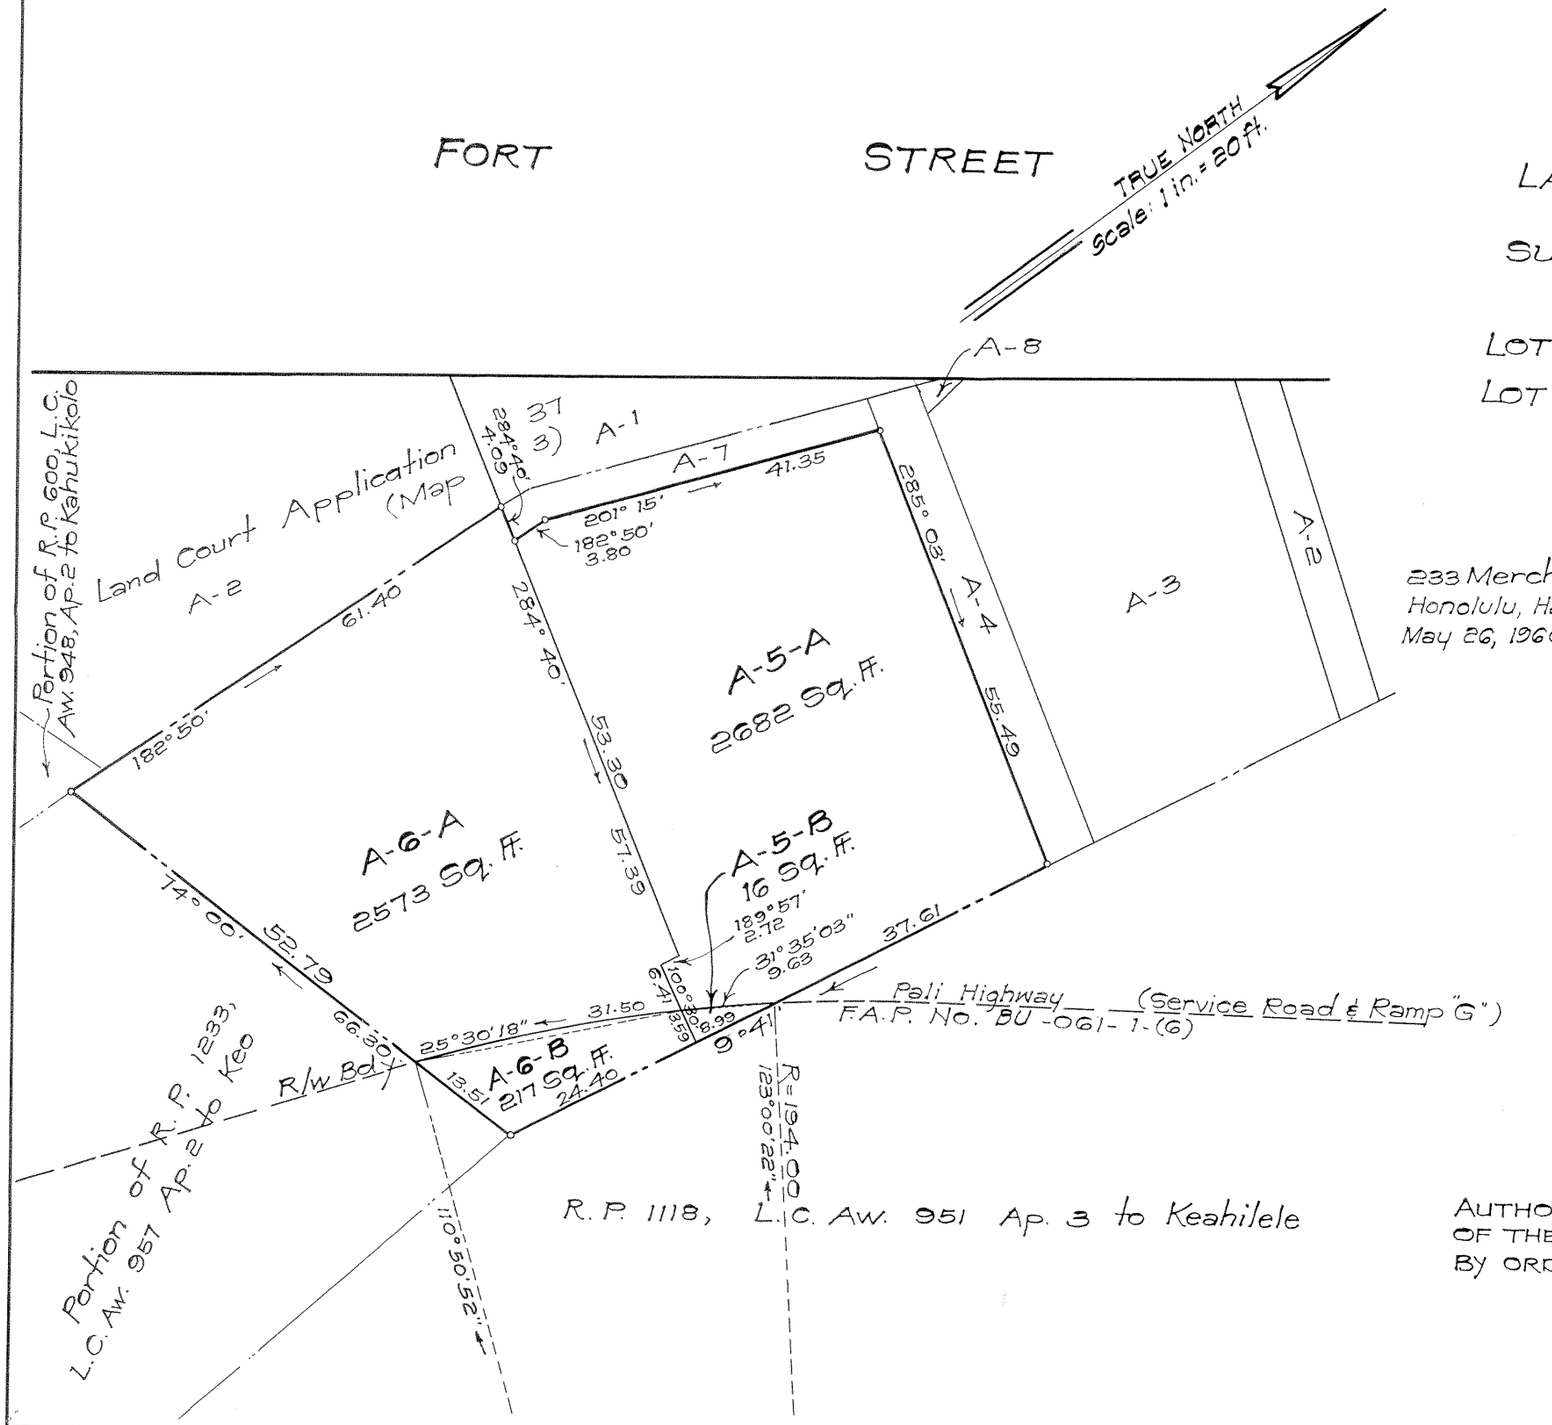

R.M. TOWILL CORPORATION, LTD.

233 Merchant St.
Honolulu, Hawaii
May 26, 1960

By: [signature]
Registered Professional Surveyor
Certificate Number 151

R. M. TOWILL
REGISTERED LAND SURVEYOR
No. 151
HAWAII, U.S.A.

STATE OF HAWAII
DEPARTMENT OF TRANSPORTATION
DIVISION OF HIGHWAYS

APPROVED BY: [signature]
Deputy State Highway Engineer

Owner: State of Hawaii
Owner's Certificates of Title: 70,030
69,477

AUTHORIZED AND APPROVED BY ORDER OF THE JUDGE OF THE LAND COURT DATED: OCTOBER 6, 1960
BY ORDER OF THE COURT

[signature]
REGISTRAR OF THE LAND COURT

Filed Oct. 3, 1960
[signature] Registrar

Tax Map Key: 2-2-02, 100 and 101
1-5041-0-S

Parcels 60, 60-A, 63, 63-A
PALI HIGHWAY
Federal Aid Project No. BU-061-1(6)

10" X 15" = 1.0 Sq. Ft.