MAP 2

LAND COURT

TERRITORY OF HAWAII

LAND COURT APPLICATION 87

SUBDIVISION OF LAND COURT APPLICATION 87
AS SHOWN ON MAP 1
INTO LOTS 1 AND 2
AT HONOLULU, OAHU, T.H.

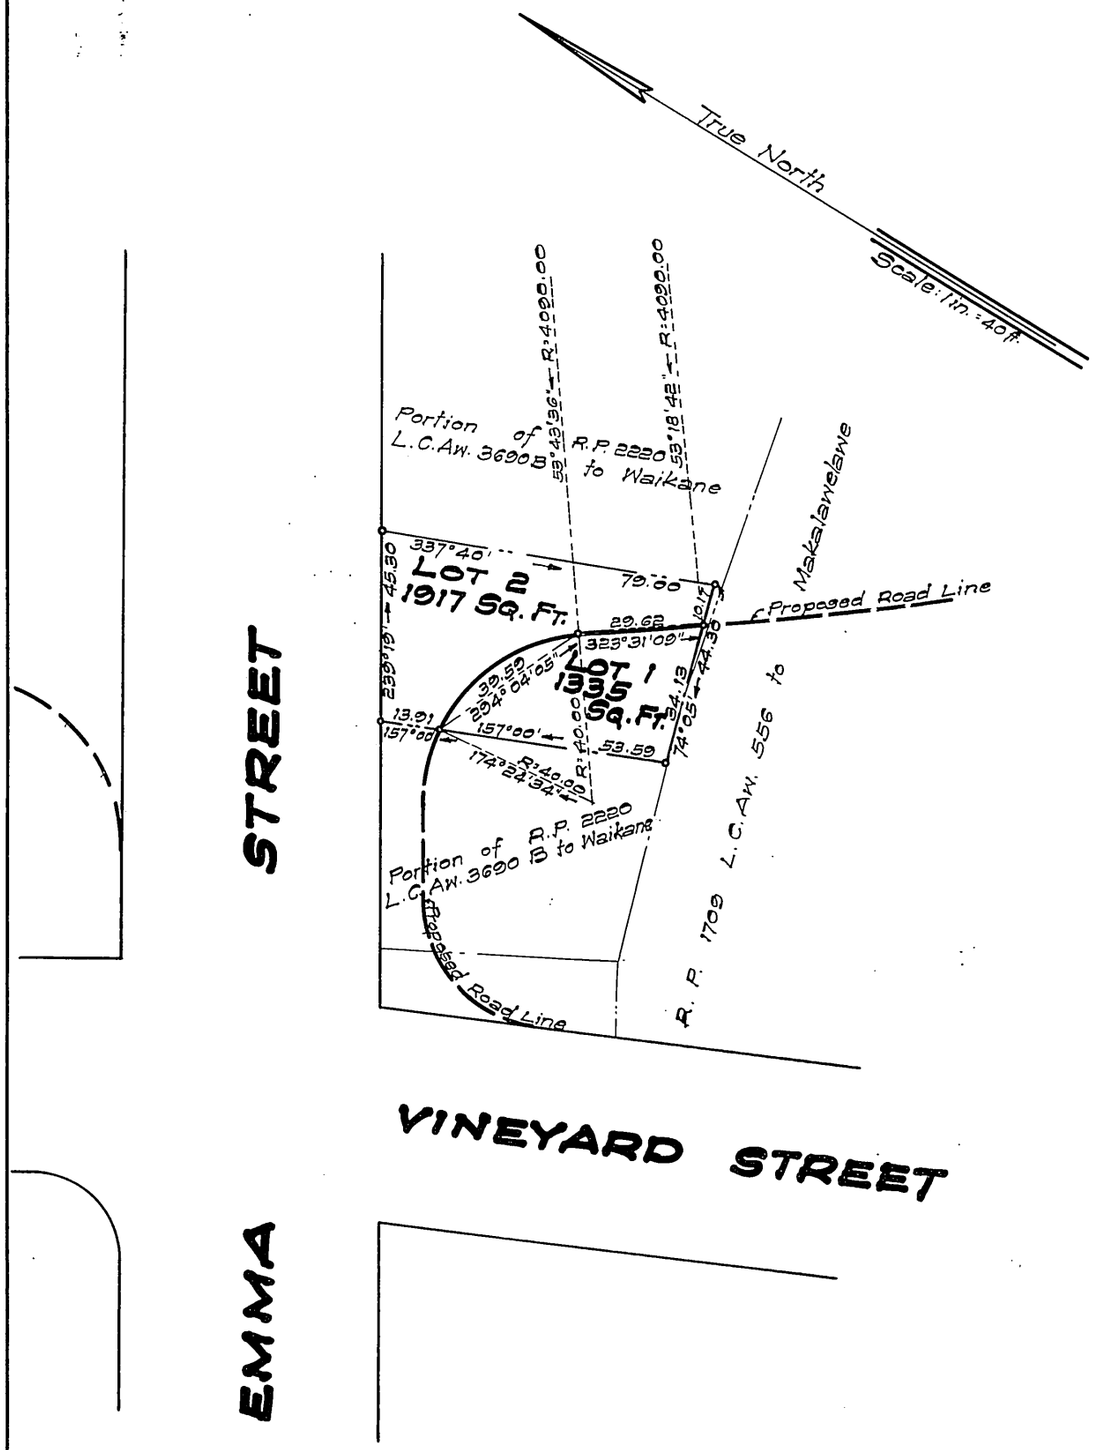

TERRITORY OF HAWAII
TERRITORIAL HIGHWAY DEPARTMENT
DIVISION OF SURVEYS AND RIGHTS OF WAY

August 8, 1956.
Honolulu, T.H.

JAMES F. FOSTER
REGISTERED LAND SURVEYOR
No. 625
HAWAII, U.S.A.

BY: James F. Foster
Registered Land Surveyor 625
Land Court Surveyor Certificate 93

APPROVED
BY: J. C. Nyatt
Deputy Territorial Highway Engineer

OWNERS	INTEREST	OWNERS' CERTIFICATE OF TITLE:
Bo Kwang Kim	1/2	33,481
Bo Kwang Kim	1/6	51,684
Verna Mokung Cil Kim	1/6	33,481
Janice Mokung Oak Kim	1/6	33,481

AUTHORIZED AND APPROVED BY ORDER OF THE JUDGE
OF THE LAND COURT DATED: DECEMBER 28, 1956
BY ORDER OF THE COURT

REGISTRAR OF THE LAND COURT.

Filed Dec. 20, 1956
Registrar

Tax Map Key: 2-1-19:12

Parcels 17 & 17A
VINEYARD THOROUGHFARE
Federal Aid Project No. F-098(2)

10"X15" = 1.4 Sq.Ft.