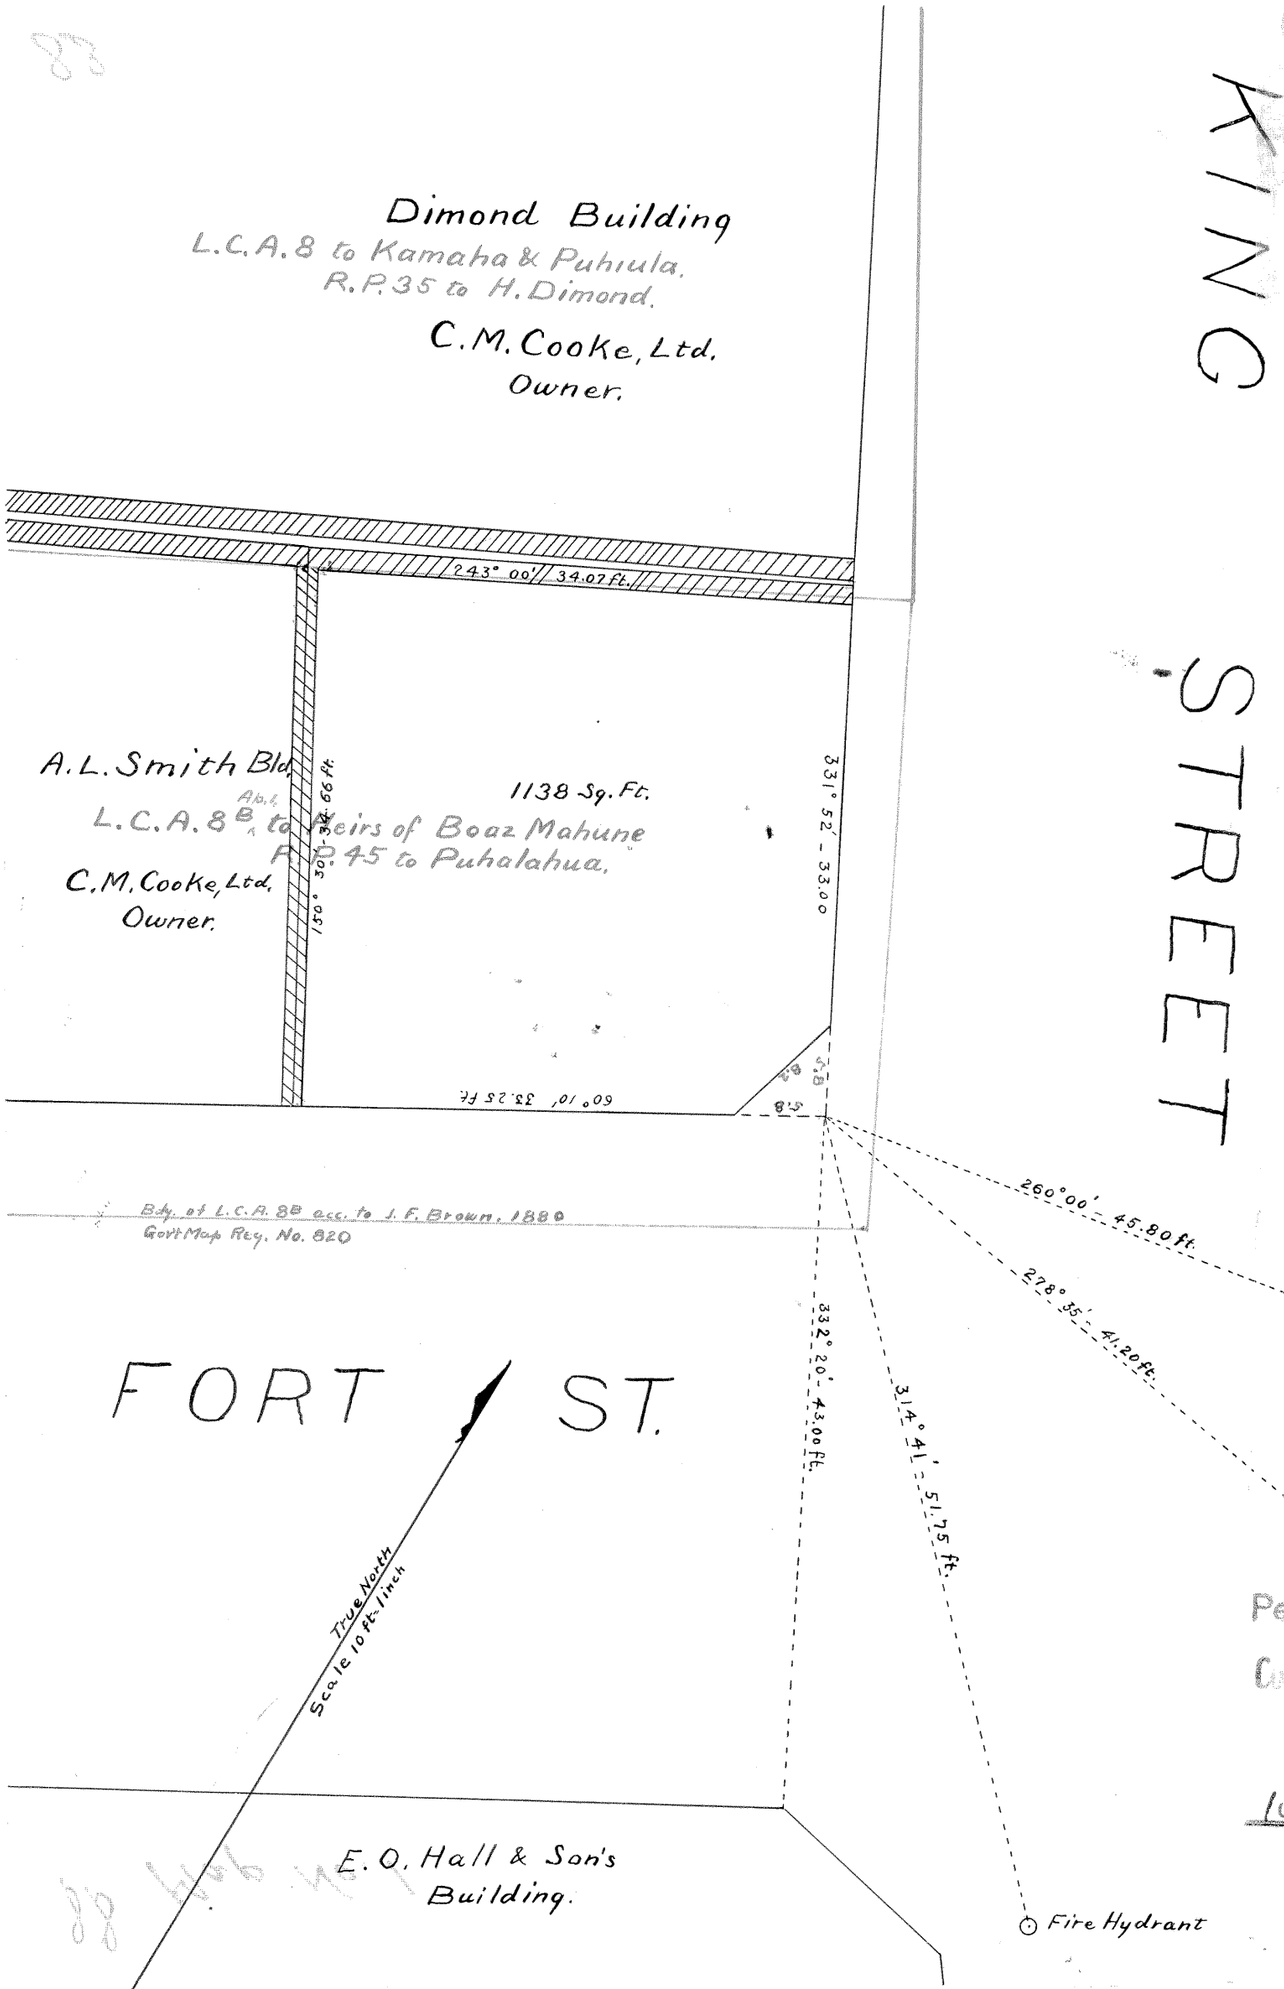

Court of Land Registration, Territory of Hawaii.

Map and description with Petition No. 88, Hawaiian Trust Limited, filed

Land on West corner of Fort and King Streets, Honolulu, being portions of L. C. A. 8B, Ap. 1, to Heirs of Boaz Mahune and L. C. A. 8 to Kamaha & Puhiula, described as follows:

Commencing at the west corner of King and Fort Streets, the coordinates of said corner referred to the Puowaina Triangulation Station being 1103.1 feet South and 4457.0 feet West, and the true azimuth and distance to the north angle on Fort Street of E. O. Hall & Son's Building being 332° 20', 43.0 feet; to the center of a fire hydrant on the southwest side of King Street 314° 41', 51.75 feet, to a sewer man hole 260° 50' 00' (a.c.c.), 45.8 feet; and to a second sewer manhole, 278° 35', 41.2 feet, and running by true azimuths:

1. 60° 10', 33.25 feet, along the northwest side of Fort Street to the center of the brick wall of the A. L. Smith Building;
2. 150° 30', 34.66 " , " a line through the center of said wall;
3. 243° 00', 34.07 " , " the Dimond Lot to King Street
4. 331° 52', 33.00 " , " " southwest side of King Street to the initial point.

Containing an area of 1138 square feet.

Honolulu, May 1, 1906.

Arthur C. Alexander
Surveyor.

I hereby certify that the above is a correct map and description of the premises purported to be described.
J. F. Brown
Asst Surveyor
Land Reg Court
June 26
1906

Petition No. 56
Court of Land Registration
FILED
MAY 31 1906
10 o'clock 45 min. 4 M.
W. L. Howard
Registrar.

HAWAIIAN TRUST CO. Ltd.
J. R. Galt Treasurer

88

1.33