MAP 6

LAND COURT
TERRITORY OF HAWAII

SUBDIVISION OF LOT 15 OF LAND COURT APPLICATION 89 AS SHOWN ON MAP 4, FILED IN THE OFFICE OF THE ASSISTANT REGISTRAR OF THE LAND COURT INTO LOTS 15-A, 15-B, 15-C AND 15-D.

Manoa Valley, Honolulu, Oahu, T. H.
Scale: 1 in. = 10 ft.

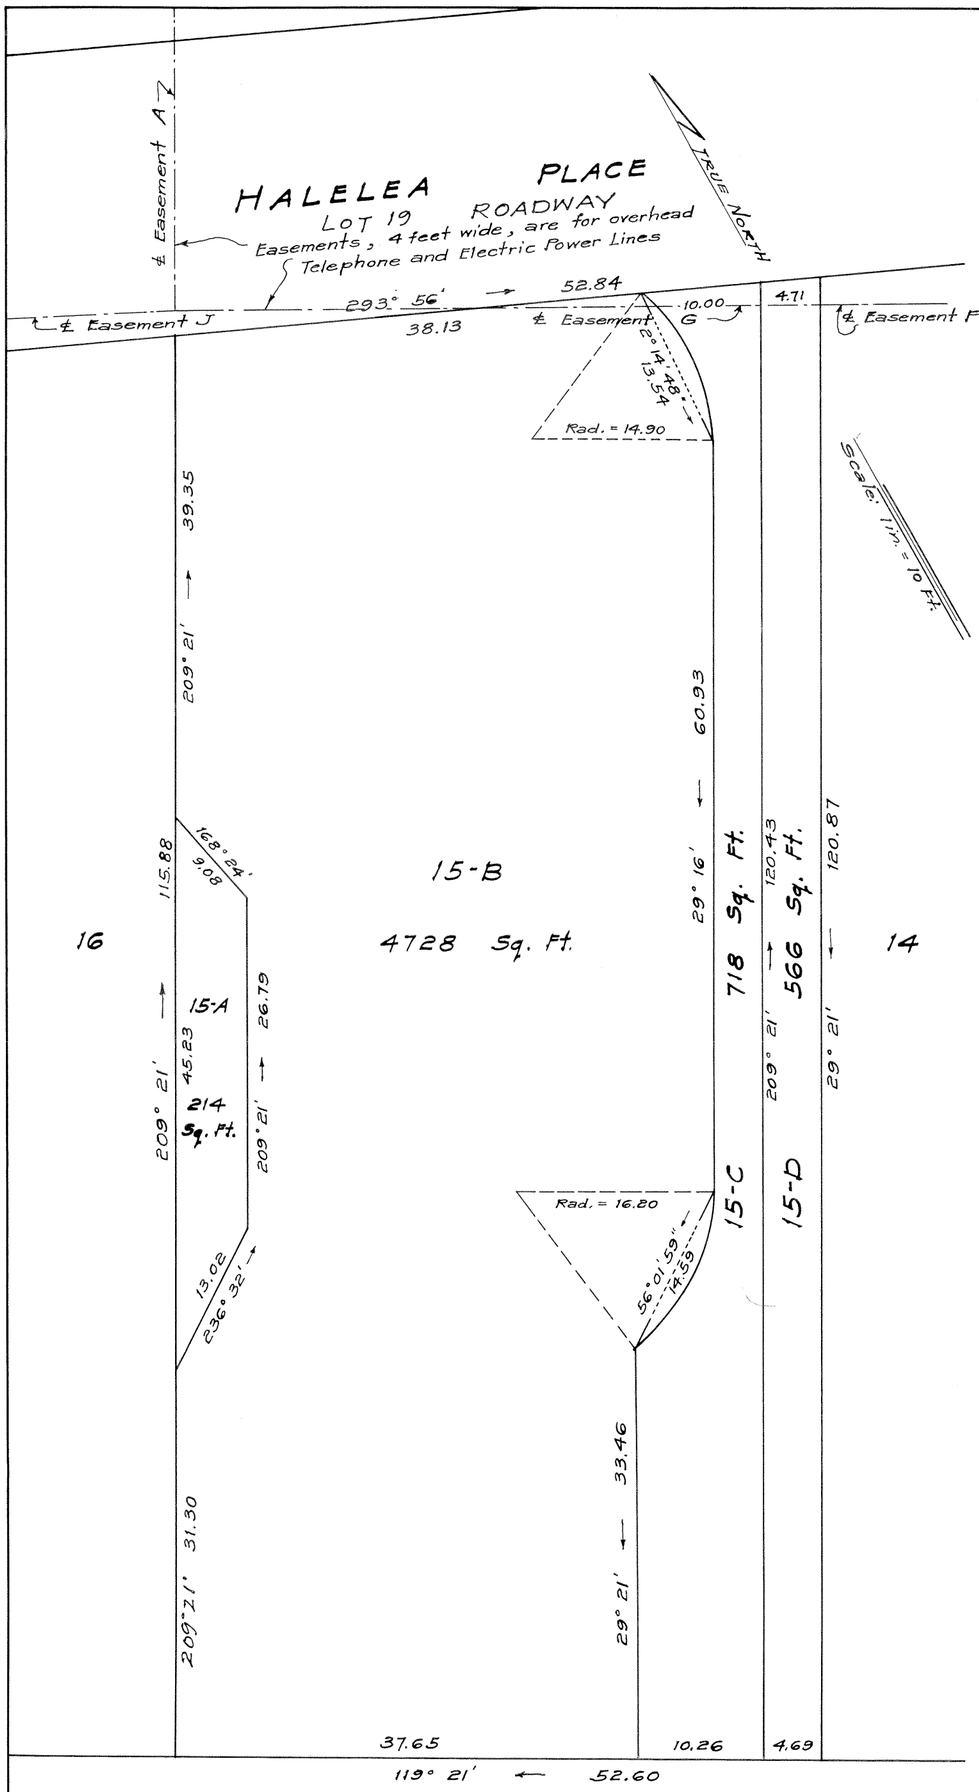

419 S. M. Damon Bldg.
Honolulu, T. H.
August 23, 1941

WRIGHT, HARVEY AND WRIGHT
BY: Stanley Wright
Surveyor and Maker of Plan
Registered Certificate 8-S

STANLEY WRIGHT REGISTERED LAND SURVEYOR No. 8 HAWAII, U.S.A.

OWNERS: George Sylva Carreiro
Goldie Mignonne Carreiro

Owner's Certificate of Title: 16239

I hereby certify that the map hereon being a subdivision of Land Court Application 89, as herein entitled, has been examined and checked as to form and mathematical correctness and that it has been approved by Order of the Judge of the Land Court dated September 2, 1941.

Honolulu, T. H.
Sept. 2, 1941.

L. M. WHITEHOUSE
Surveyor, Territory of Hawaii.
By: Robert D. King
Principal Cadastral Engineer.

NOTE:
Lot 15-A is to be sold to owner of Lot 16.
Lot 15-C is to be sold to owner of Lot 15-B, but subject to an easement to be used in common with the owner of Lots 14 and 15-D.
Lot 15-D is to be sold to the owner of Lot 14, but subject to an easement to be used in common with the owner of Lots 15-B and 15-C.

For rights of way, if any, see certificate of title.
Also see petition for subdivision.

Filed Aug. 26, 1941
Abraham N. Akana
Assistant Registrar

Tax Map Key: 2-9-03

C.B. 330:41

15" X 21" = 2.7 Sq. Ft.