Court of Land Registration Territory of Hawaii.

Map and description with Petition No. 91 J. B. Atherton Estate Ltd., filed

Houselot between Kinau and Lunalilo Streets fronting on Kapiolani Street, Honolulu, being land described in Grant 3323 to Ida M. Castle.

Beginning at a point on the southerly side of Lunalilo Street 281 feet northwesterly along Lunalilo Street from a concrete post at the Southeast corner of Victoria and Lunalilo Streets, at the northwest corner of Original Land Court Certificate No. 1, and running by true azimuths:

1. 111° 12', 225 feet, along Lunalilo Street;
2. 21° 12', 400 " , " Kapiolani Street;
3. 291° 12', 225 " , " Kinau Street;
4. 201° 12', 400 " , " Grant 3316 to N. B. and J. S. Emerson to initial point.

Containing an area of 90,000 Sq. ft.

Arthur C. Alexander
Surveyor

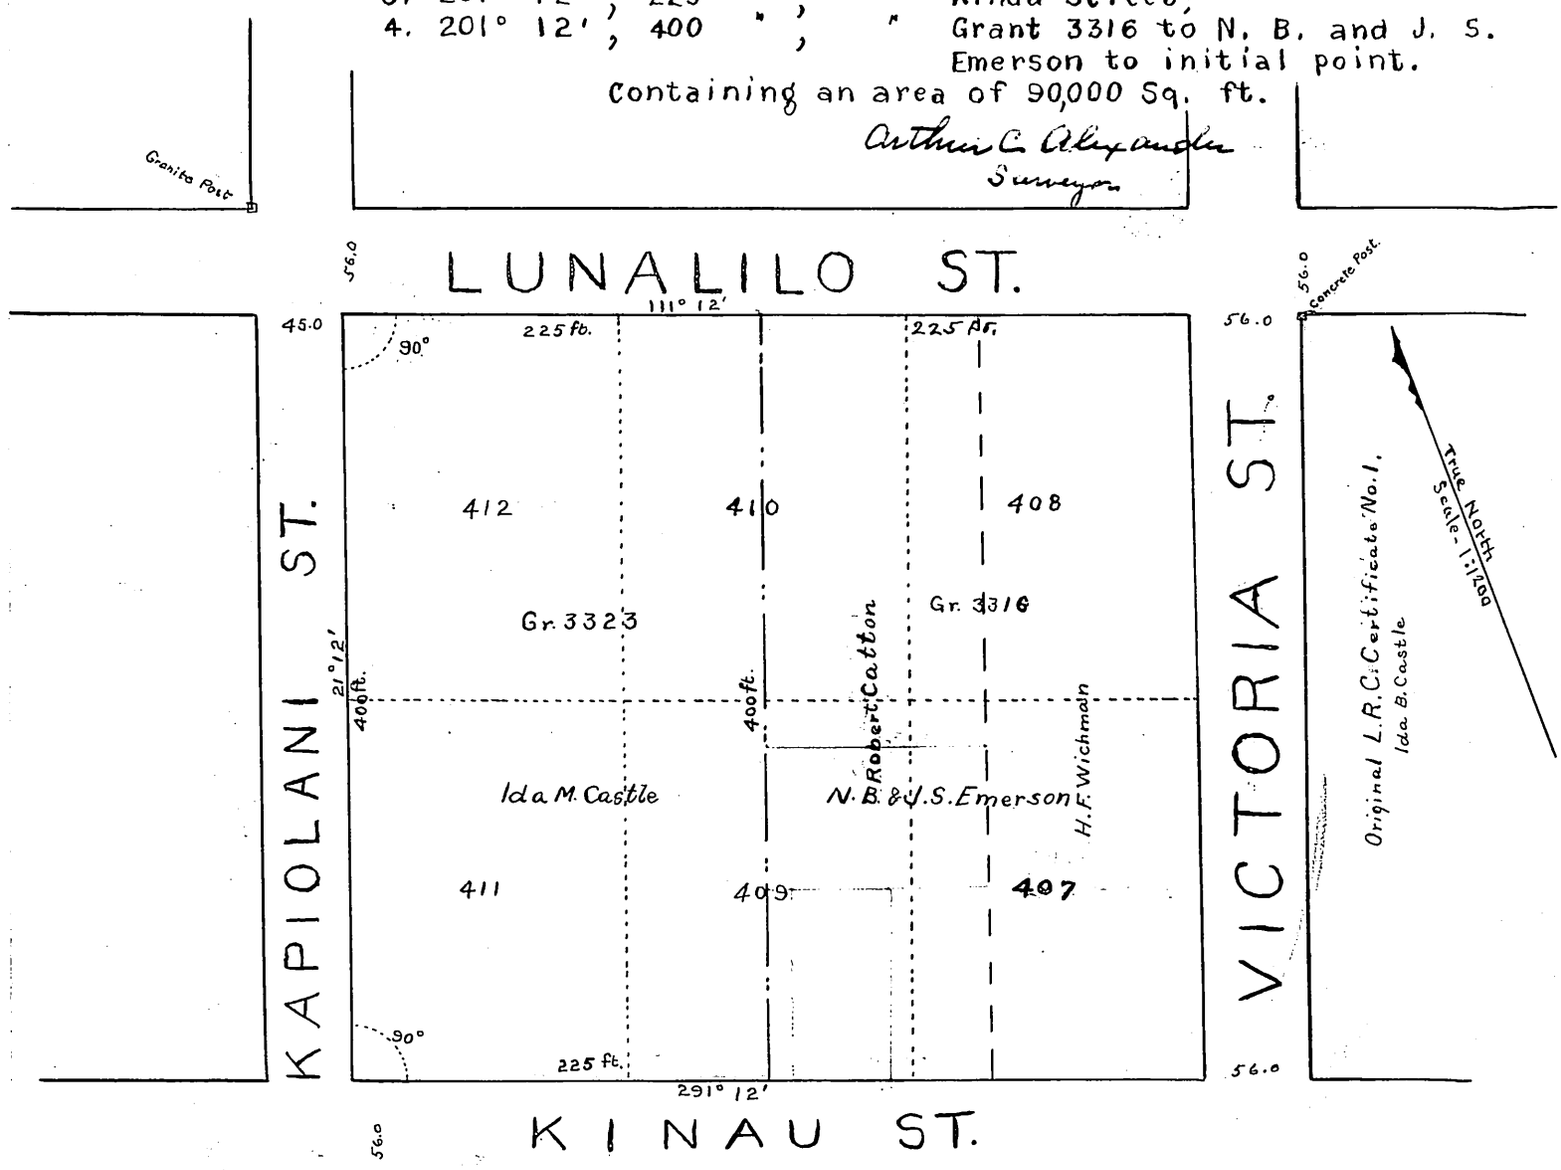

J. B. ATHERTON ESTATE, LTD.

By D H Case
Its atty.

Court of Land Registration
FILED
JUL 14 1906
11 o'clock 25 min. 9 M.
W L Howard
Registrar.

(6)

I hereby certify the above to be a correct map and description of the premises purported to be described

Aug 29 1906

J. F. Brown Asst Eng.
Land Reg Court

Petition No. 91