MAP 2

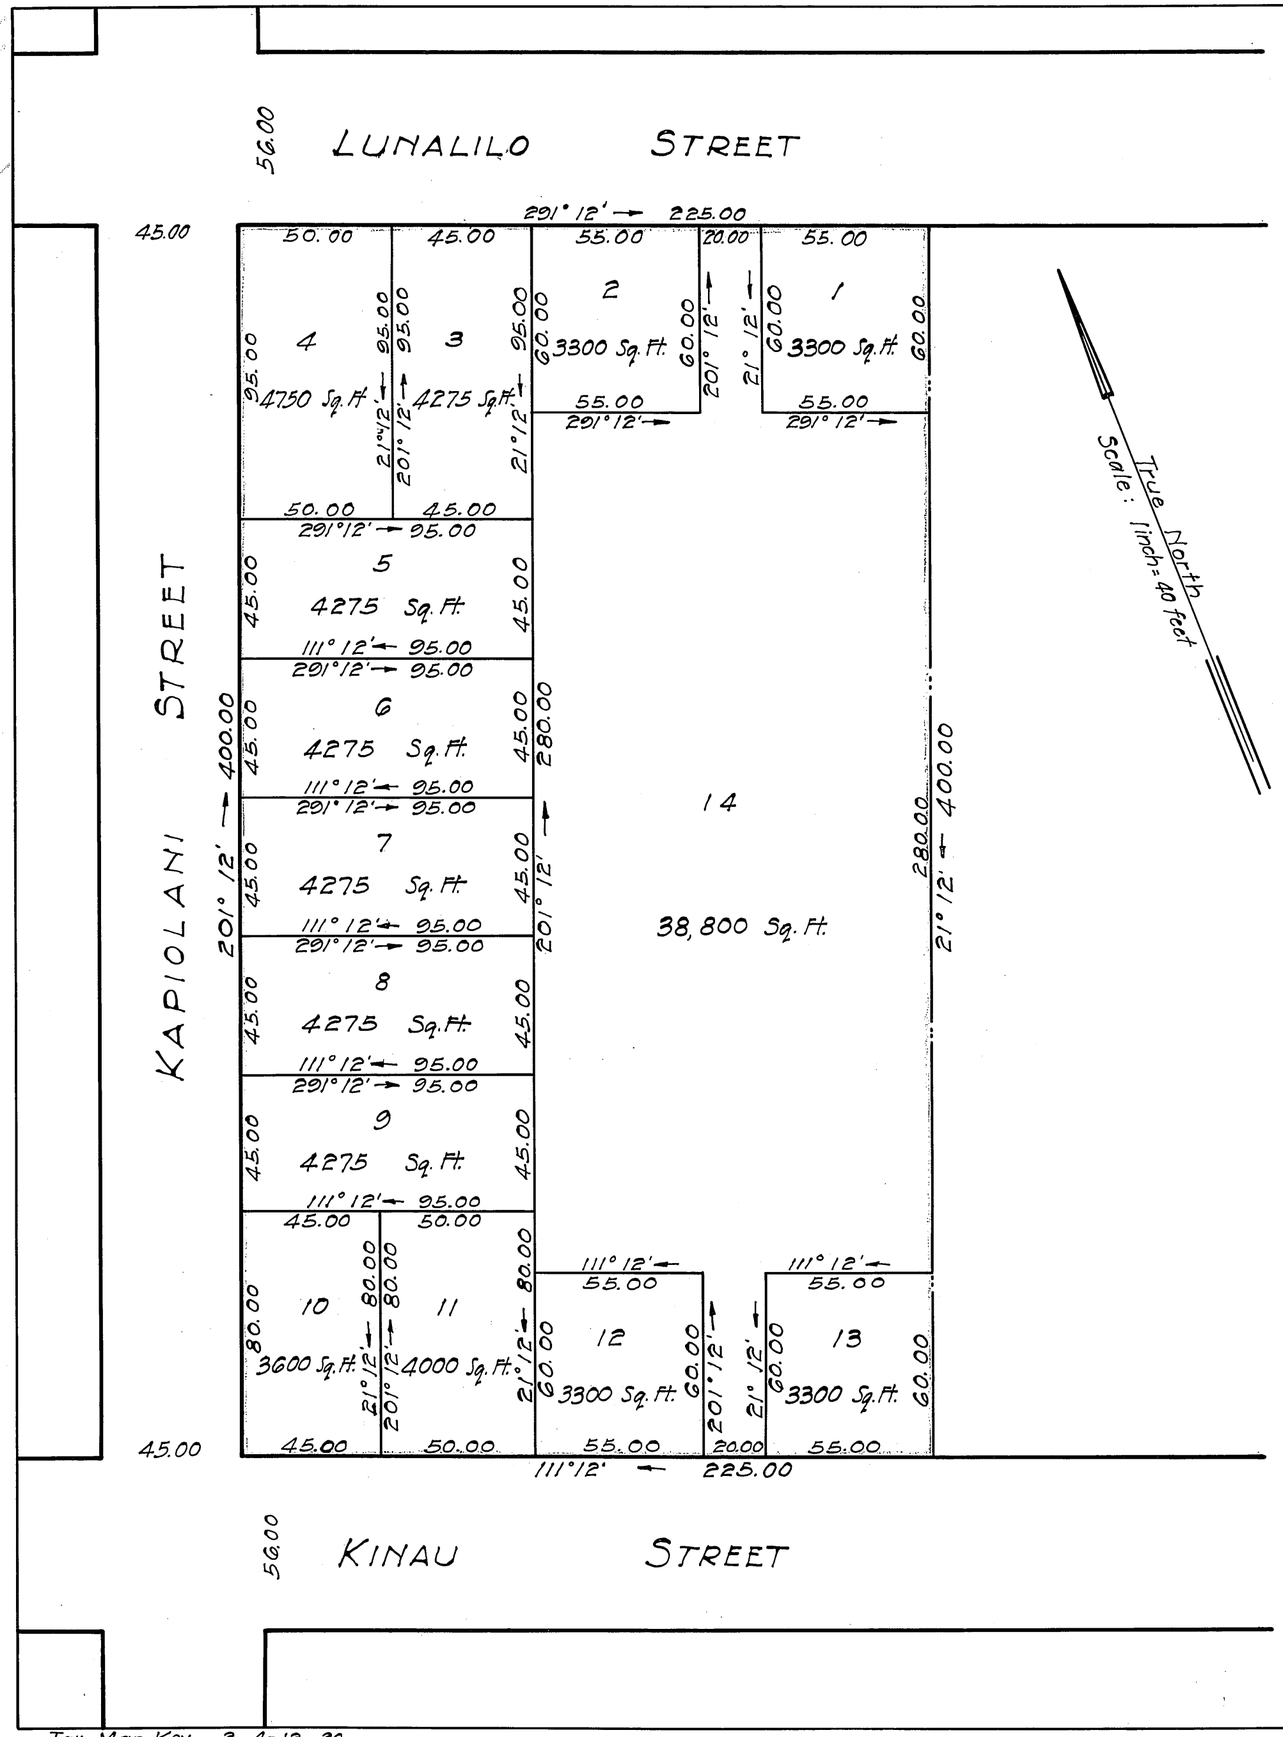

LAND COURT
TERRITORY OF HAWAII

SUBDIVISION OF LAND COURT APPLICATION 91 AS SHOWN ON MAP 1 FILED IN THE OFFICE OF THE ASSISTANT REGISTRAR OF THE LAND COURT

INTO LOTS 1 TO 14 (Inclusive.)

LAND SITUATED ON THE SOUTHEAST SIDE OF KAPIOLANI STREET, BETWEEN LUNALILO AND KINAU STREETS. HONOLULU, OAHU, T. H.

SCALE :– 1 INCH = 40 FEET.

HONOLULU, T. H.
Mar. 18, 1938

STANLEY WRIGHT REGISTERED LAND SURVEYOR No. 8 HAWAII, U.S.A.

By Stanley Wright
Surveyor and Maker of Plan
Surveyor's Registered Certificate No. 8-S
Room 419 Damon Building
Associated with Wright, Harvey and Wright.

OWNER'S NAME :– Vasco Eric Monteiro Osorio
Vasco Eric Monteiro Osorio
OWNER'S CERTIFICATE OF TITLE No. 18,089.

I hereby certify that the map hereon being a subdivision of Land Court Application 91, as herein entitled, has been examined and checked as to form and mathematical correctness, and that it has been approved by Order of the Judge of the Land Court dated March 28, 1938.

Honolulu, T. H.
March 28, 1938.

J. A. Whitehouse
Surveyor, Territory of Hawaii.

Filed Mar. 24, 1938
Abraham W. Akana
Assistant Registrar

Tax Map Key 2-4-12-20

15" x 21" = 2.2 Sq. Ft.