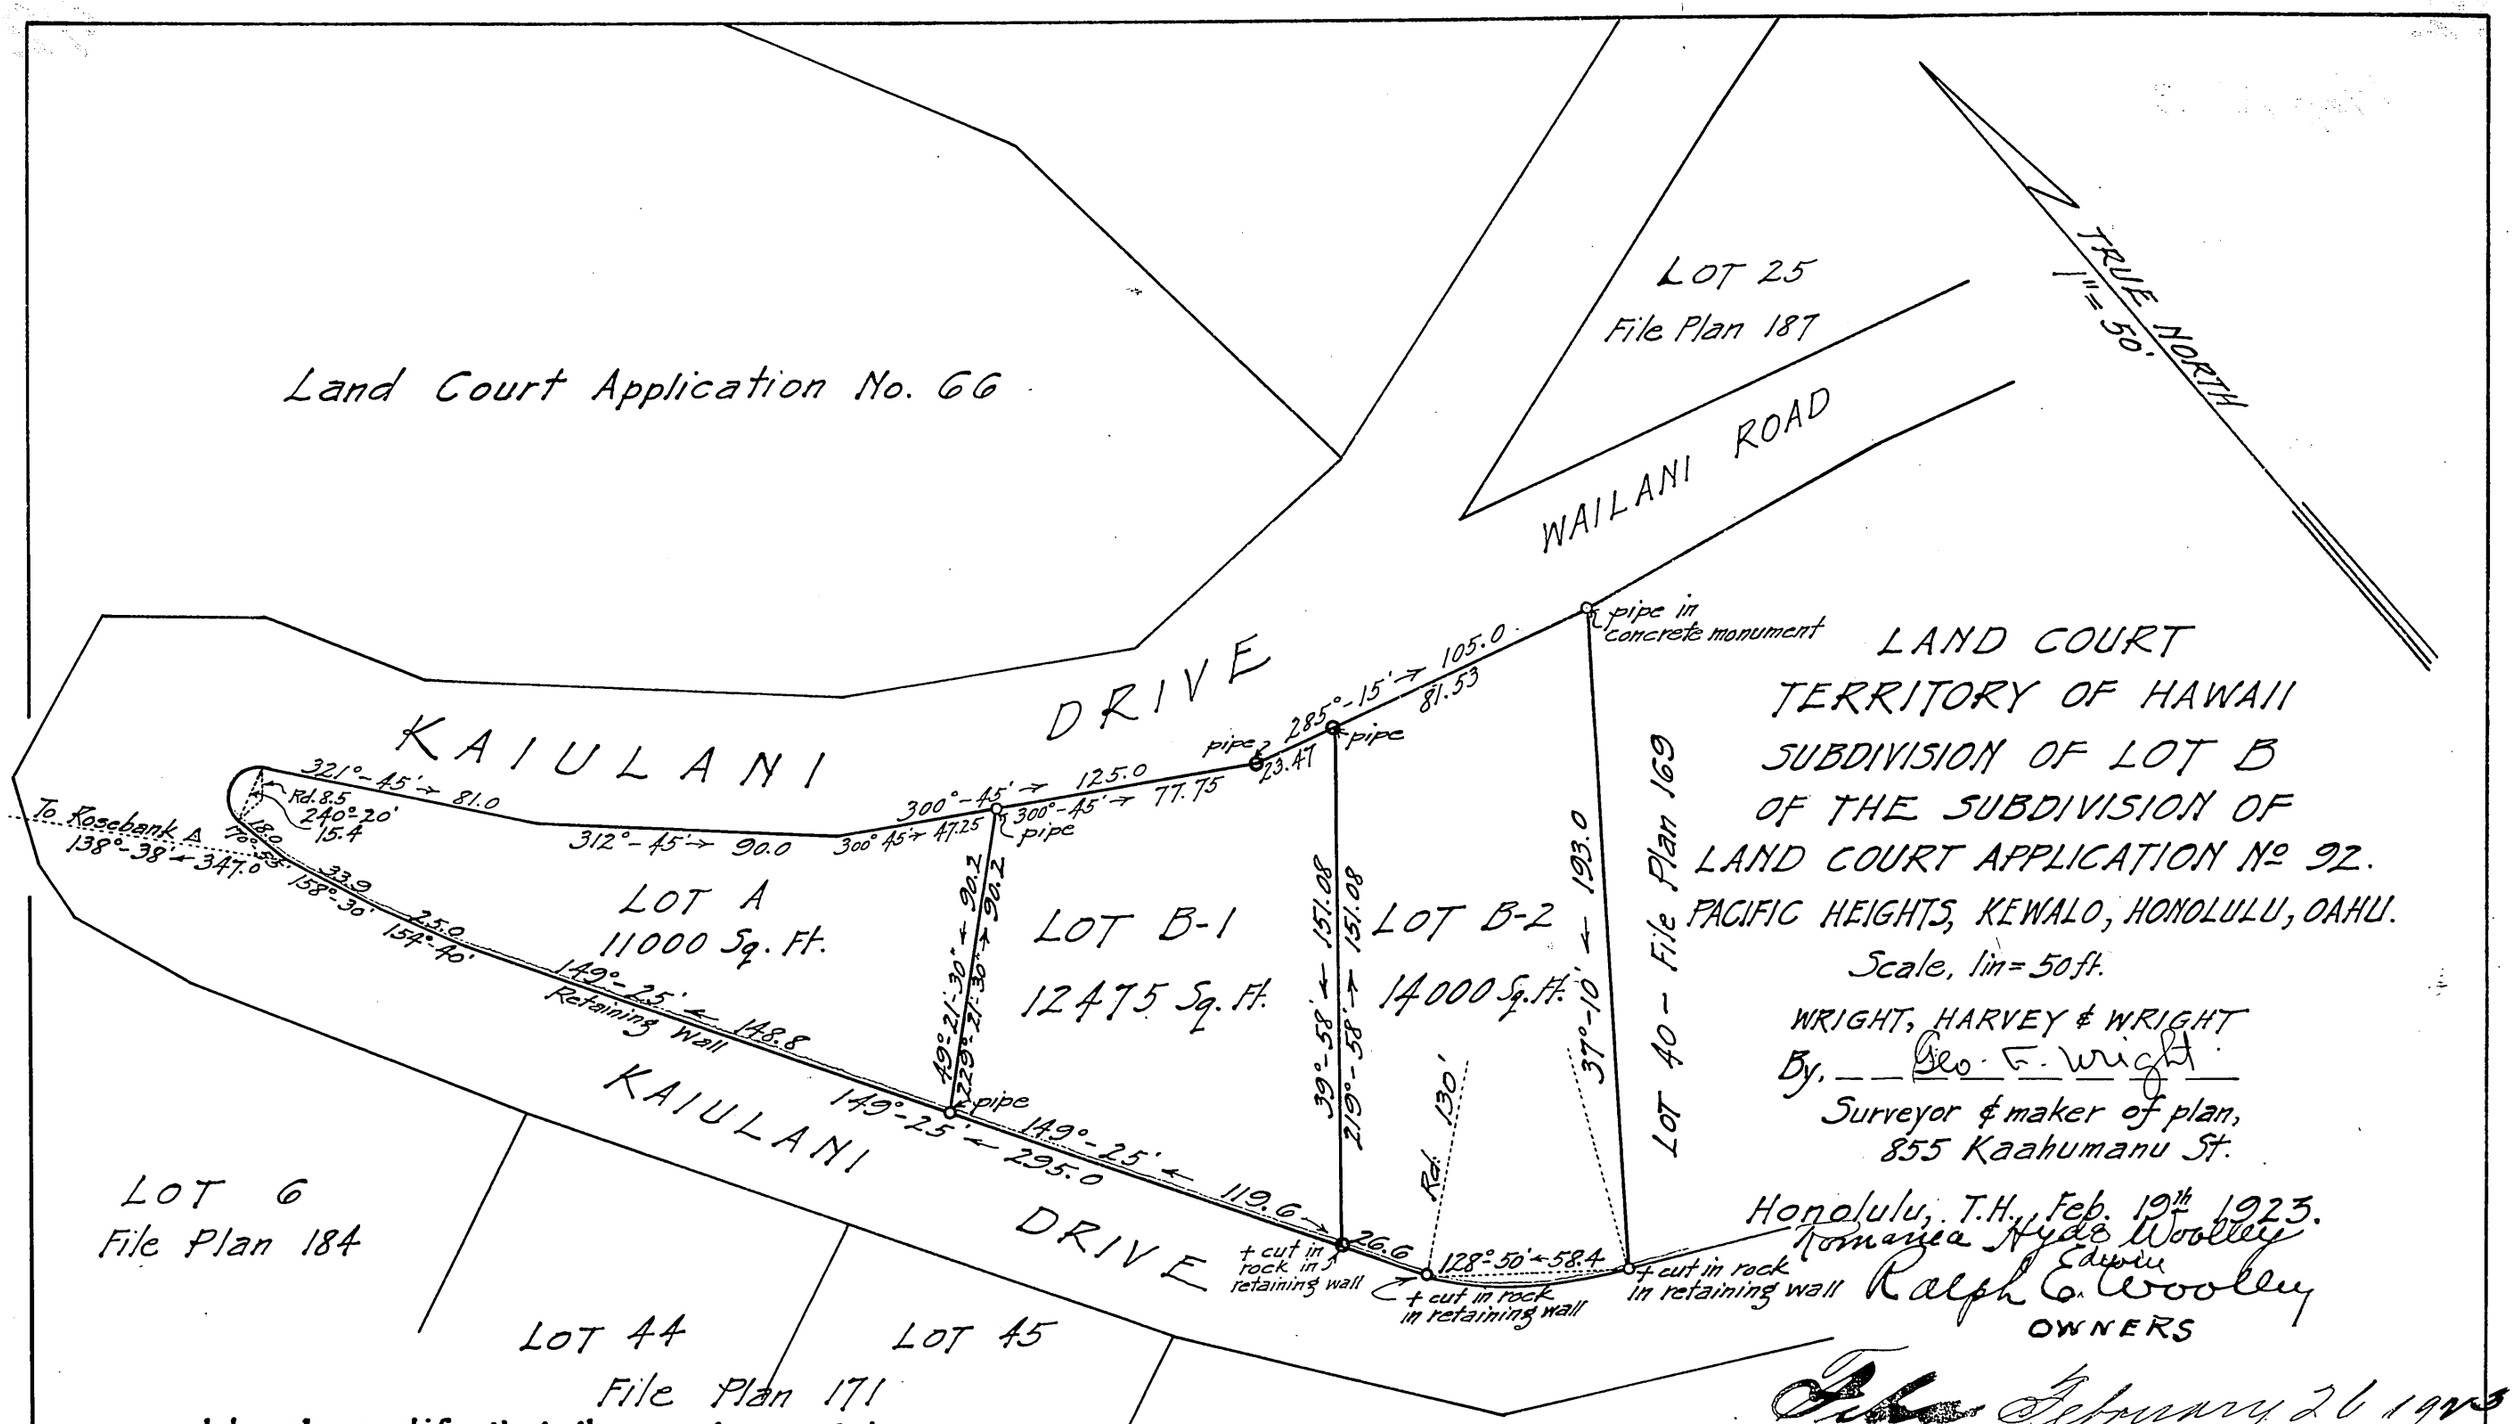

LAND COURT
TERRITORY OF HAWAII
SUBDIVISION OF LOT B
OF THE SUBDIVISION OF
LAND COURT APPLICATION № 92.
PACIFIC HEIGHTS, KEWALO, HONOLULU, OAHU.
Scale, 1in = 50ft.

WRIGHT, HARVEY & WRIGHT
By, Geo. F. Wright
Surveyor & maker of plan,
855 Kaahumanu St.

Honolulu, T.H., Feb. 19th 1923.

Romanza Hyde Wooley
Edwin Ralph C. Wooley
OWNERS

February 26 1923
J. H. Fisher
Registrar

I hereby certify that the map hereon being a subdivision of Lot B of the subdivision of Land Court Application No. 92 has been examined and verified and found to be correct.

Honolulu, T. H.
Mar. 1st 1923.

Walter E. Wall
Surveyor, Territory of Hawaii.

Approved March 1st 1923

Ray J. O'Brien
Judge of the Land Court.