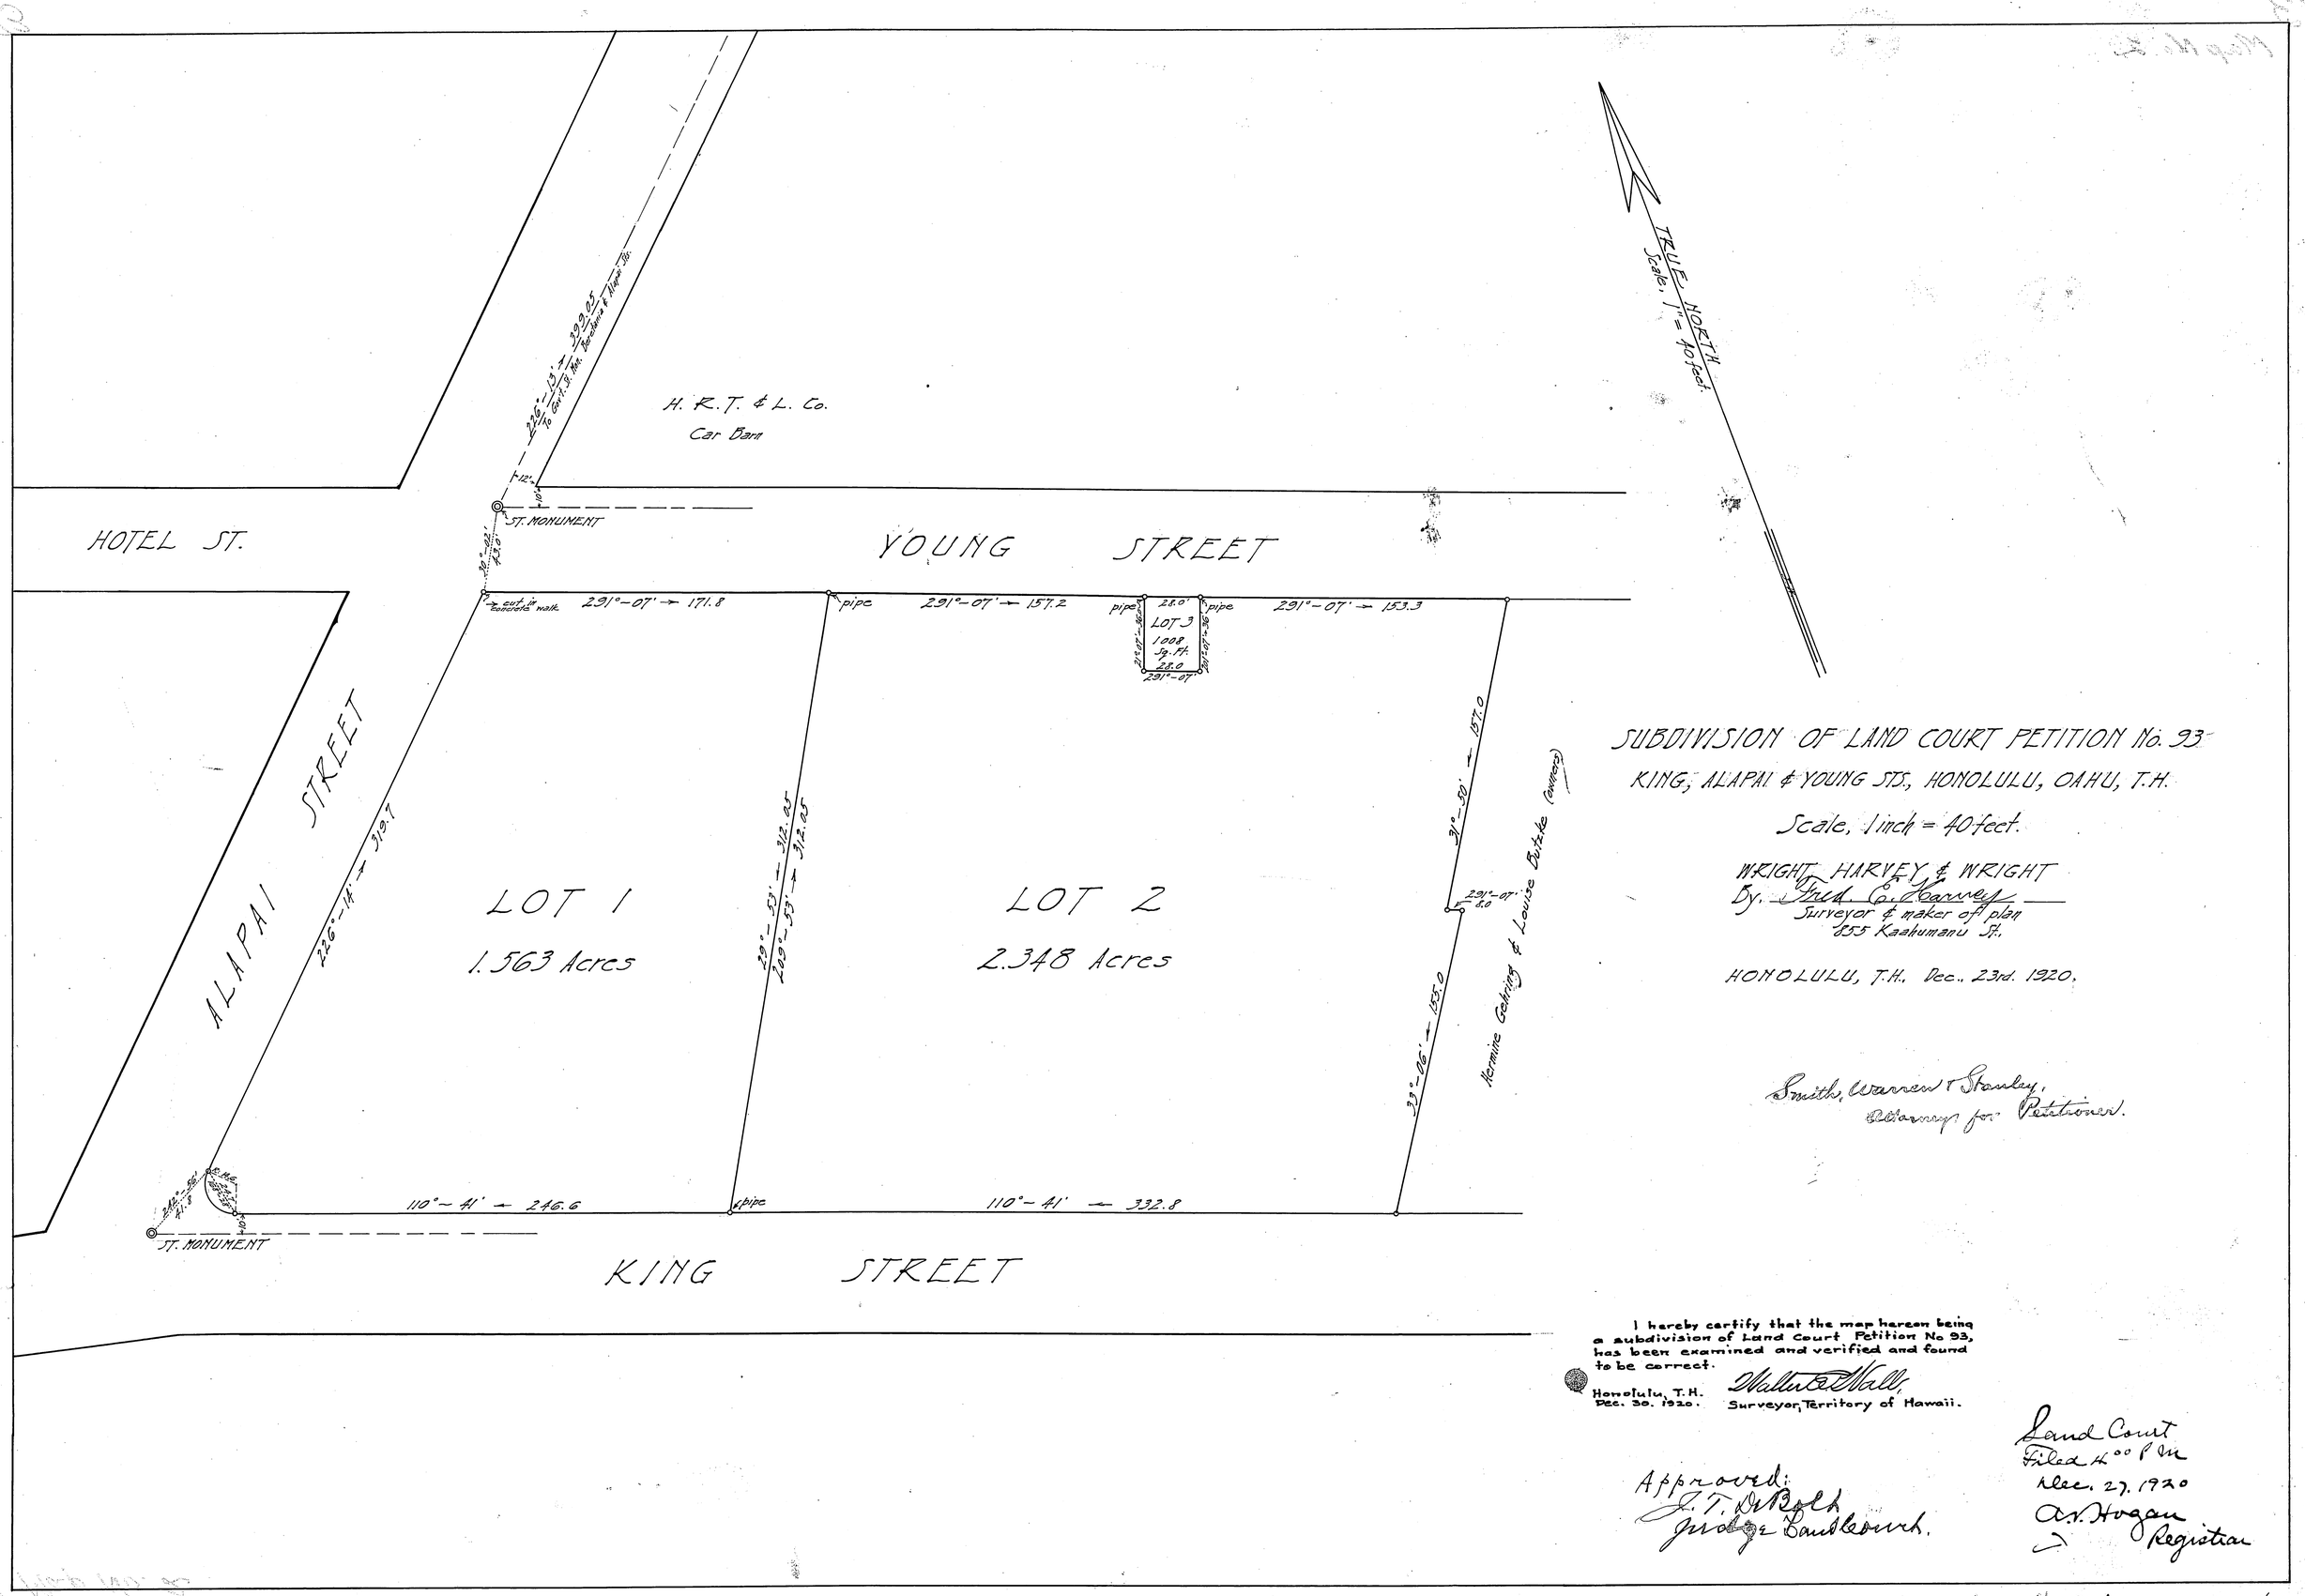

SUBDIVISION OF LAND COURT PETITION No. 93
KING, ALAPAI & YOUNG STS., HONOLULU, OAHU, T.H.
Scale, 1 inch = 40 feet.

WRIGHT, HARVEY & WRIGHT
By. Fred. C. Harvey
Surveyor & maker of plan
855 Kaahumanu St.

HONOLULU, T.H. Dec. 23rd. 1920.

Smith, Warren & Stanley,
Attorneys for Petitioner.

I hereby certify that the map hereon being a subdivision of Land Court Petition No 93, has been examined and verified and found to be correct.

Honolulu, T.H.
Dec. 30. 1920.

Walter E. Wall,
Surveyor, Territory of Hawaii.

Approved:
J. T. DeBolt
Judge Land Court.

Land Court
Filed 4^00 P.M.
Dec. 27. 1920
A. V. Hogan
Registrar

4.13 sq ft Subdivision #93