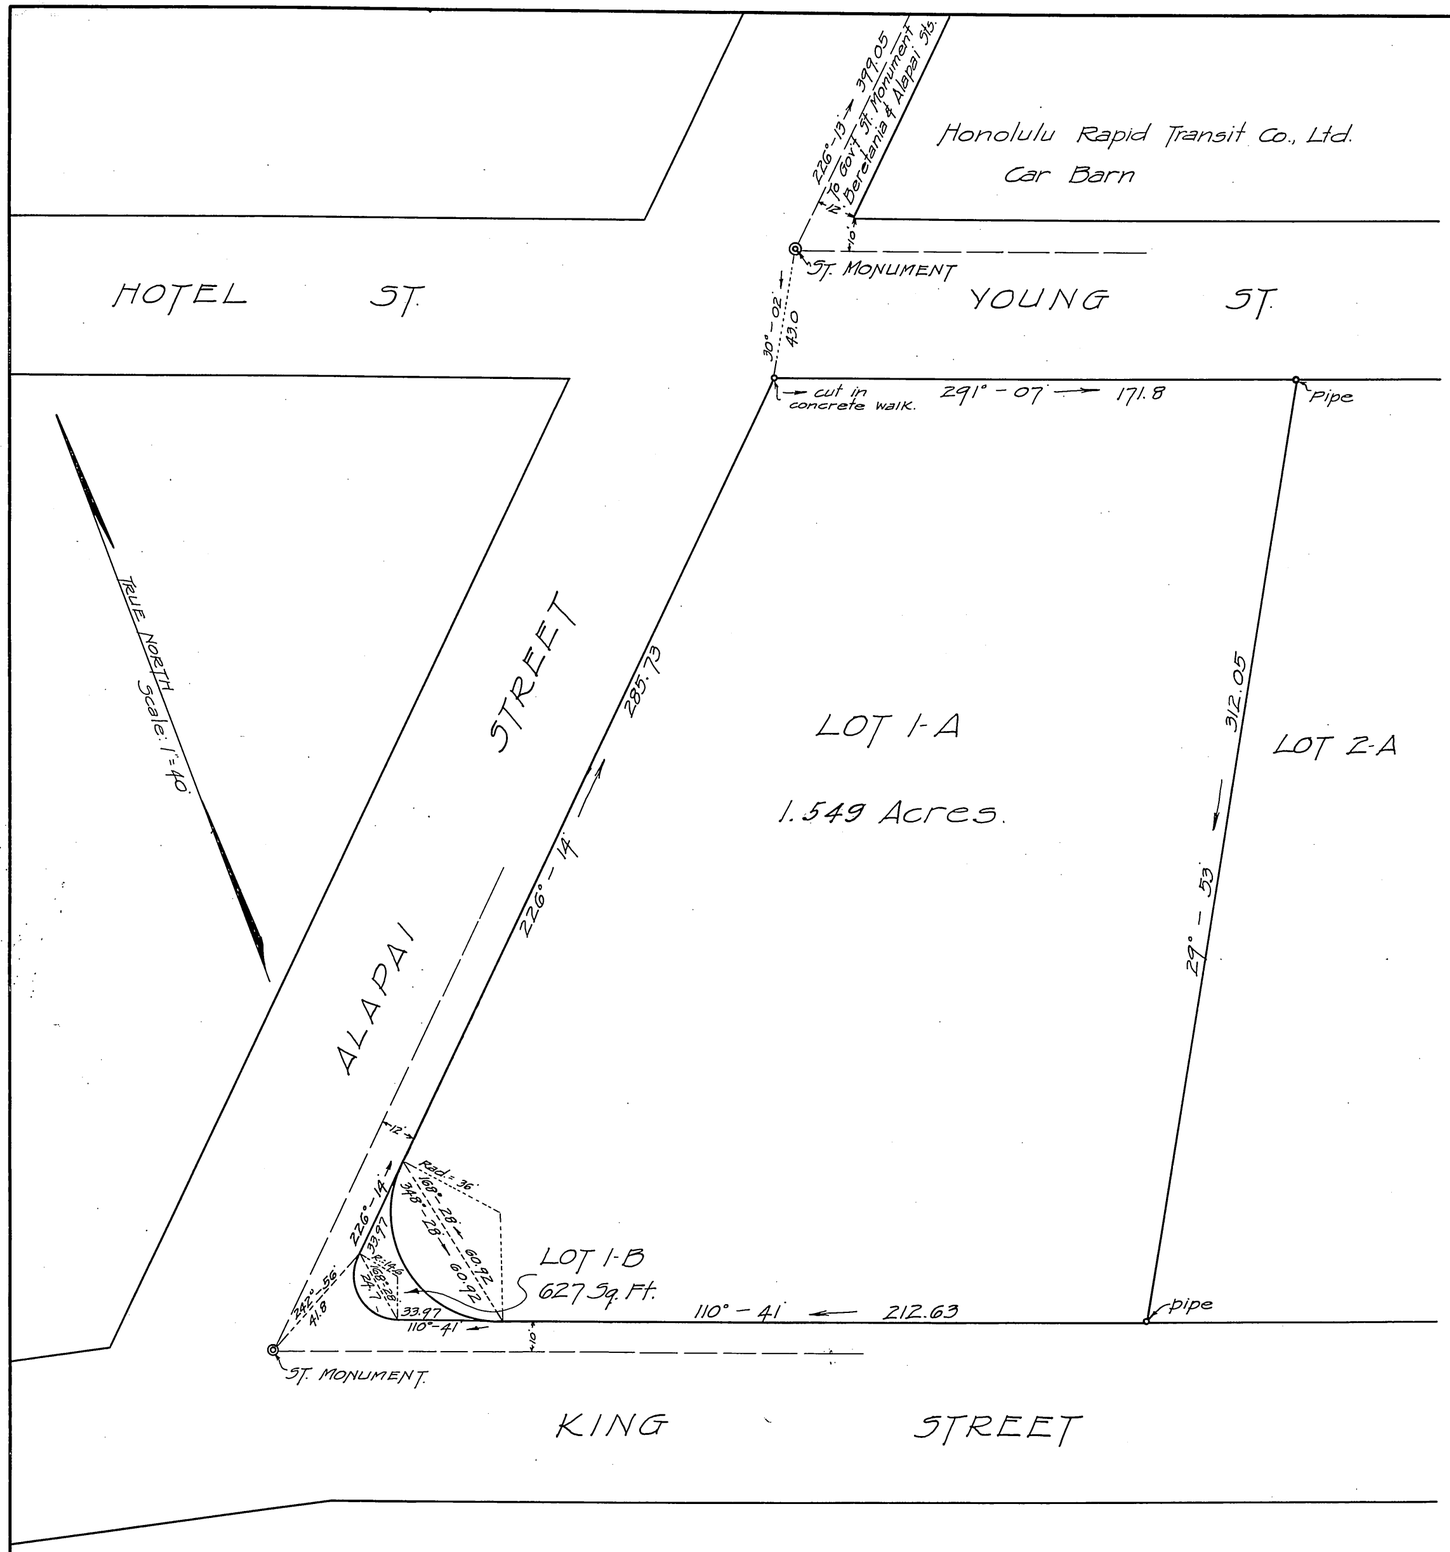

LAND COURT
TERRITORY OF HAWAII
SUBDIVISION OF LOT 1, OF THE
SUBDIVISION OF LAND COURT APPLICATION #93.
KING, ALAPAI & YOUNG STREETS, HONOLULU, T.H.
Scale: 1 inch=40 feet.

WRIGHT, HARVEY & WRIGHT.
By: Geo. F. Wright.
Surveyor & Maker of Plan.
855 Kaahumanu St.

Honolulu, T.H.
Feb. 24, 1923.

T. B. Atherton Estate Limited,
Owner & Applicant,
by Harry Steiner, its attorney.

Filed May 1 1923
J. H. Fisher
Registrar

I hereby certify that the map hereon being a subdivision of Lot 1, of the subdivision of Land Court Application No. 93 has been examined and verified and found to be correct.

Honolulu, T.H.
May 11, 1923.

Walter E. Wall,
Surveyor, Territory of Hawaii.

APPROVED: May 11, 1923.

Ray J. O'Brien
Judge of the Land Court.