MAP 2

LAND COURT
TERRITORY OF HAWAII

SUBDIVISION OF LAND COURT APPLICATION 94
AS SHOWN ON MAP 1, FILED IN THE OFFICE OF THE
ASSISTANT REGISTRAR OF THE LAND COURT
INTO LOTS A AND B
AT LUAKAHA, NUUANU VALLEY, HONOLULU, OAHU, T. H.

Scale: 1 inch = 50 feet

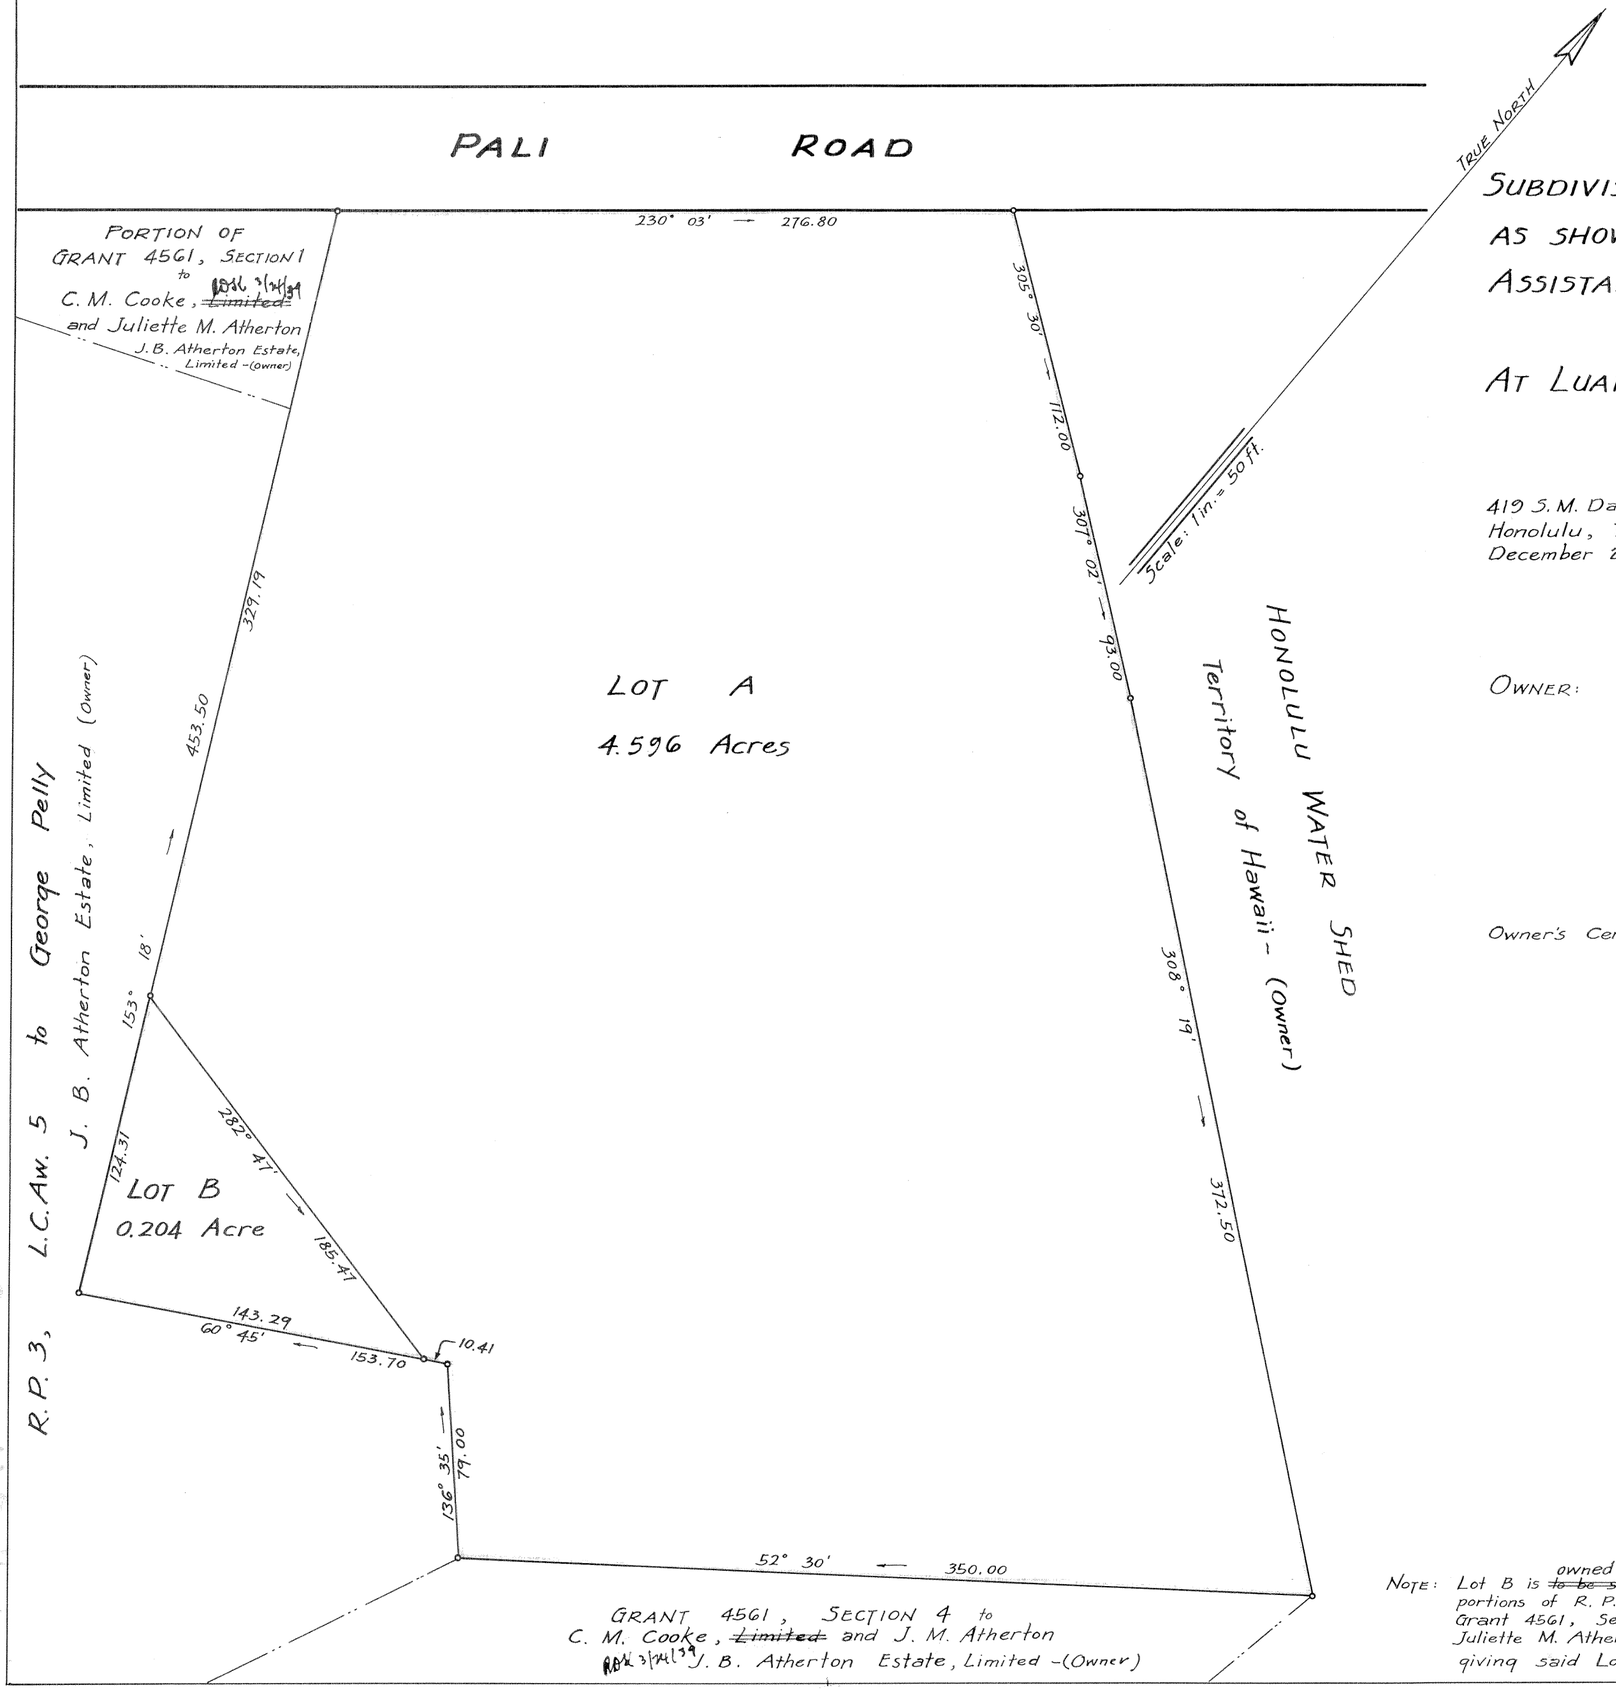

419 S. M. Damon Bldg.
Honolulu, T. H.
December 22, 1938

FRED E. HARVEY — REGISTERED LAND SURVEYOR No. 79 — HAWAII, U.S.A.

WRIGHT, HARVEY AND WRIGHT
By: Fred. E. Harvey
Surveyor and Maker of Plan
Registered Certificate 79-E.S.

OWNER: J. B. Atherton Estate, Limited
By R. Atherton
Its Vice President.

Owner's Certificate of Title: 101

I hereby certify that the map hereon being a subdivision of Land Court Application 94, as herein entitled, has been examined and checked as to form and mathematical correctness and that it has been approved by Order of the Judge of the Land Court dated December 28, 1938.

Honolulu, T.H.
Dec. 28, 1938.

L. M. Whitehouse
Surveyor, Territory of Hawaii.
By: Robert D. King
Principal Cadastral Engineer.

NOTE: Lot B is ~~to be sold to~~ owned by J. B. Atherton Estate, Ltd. owners of portions of R. P. 3, L. C. Aw. 5 to George Pelly and Grant 4561, Section 1 to C. M. Cooke, ~~Limited~~ and Juliette M. Atherton (Unregistered Lands) thereby, giving said Lot B access out to Pali Road.

Filed Dec 27/1938
Registrar

Key: 2-2-55

15" x 21" = 2.2 ft