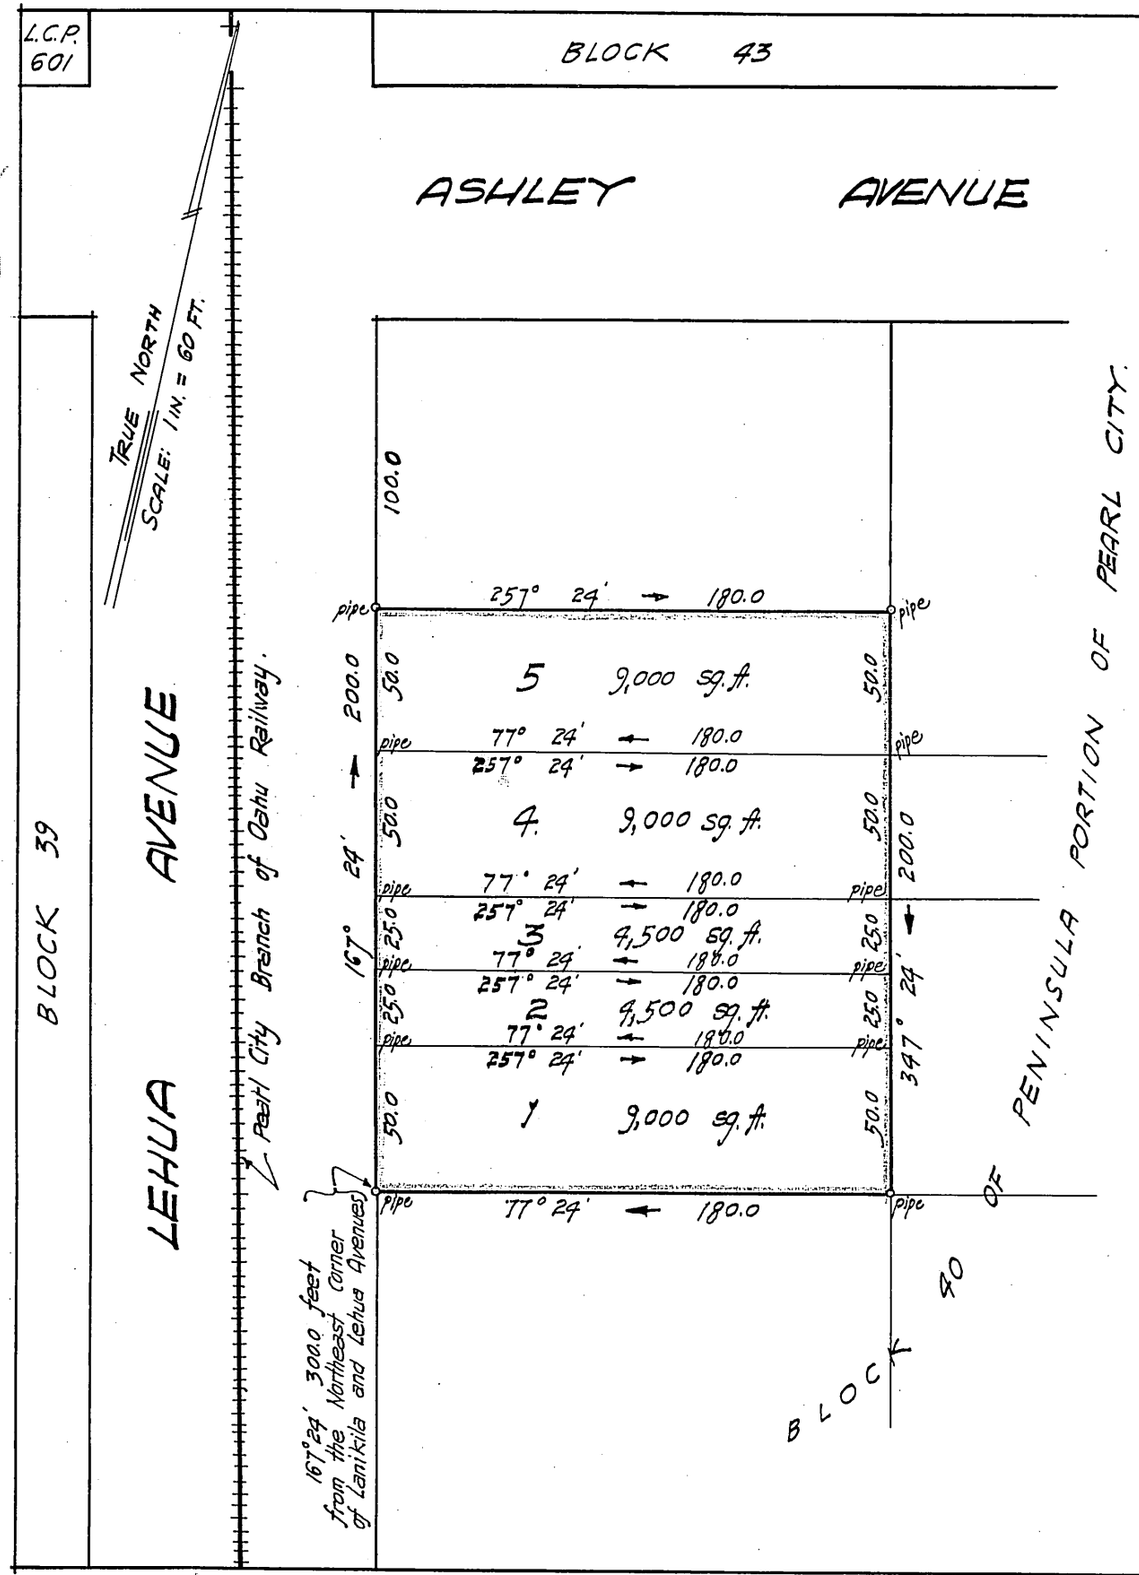

LAND COURT

MAP 2

TERRITORY OF HAWAII

SUBDIVISION OF LAND COURT APPLICATION 99 AS SHOWN ON MAP 1 FILED WITH THE ASSISTANT REGISTRAR OF THE LAND COURT INTO LOTS 1 TO 5 INCLUSIVE.

SITUATED ON THE NORTHEAST SIDE OF LEHUA AVENUE, PENINSULA PORTION OF PEARL CITY, WAIMANO, EWA, OAHU.

SCALE: 1 INCH = 60 FEET.

HONOLULU, T. H.
JULY 23, 1937

HECO FUCHINO
REGISTERED LAND SURVEYOR No. 47
HAWAII, U.S.A.

H. Fuchino
SURVEYOR & MAKER OF PLAN
REGISTERED PROFESSIONAL SURVEYOR
REGISTERED NUMBER 47-E-S.
46 SO. BERETANIA STREET.

OWNER'S NAME: Ellen Yuen Fah Ho

CERTIFICATE OF TITLE NUMBER: 17,073.

I hereby certify that the map hereon being a subdivision of Land Court Application 99 as herein entitled, has been examined and checked as to form and mathematical correctness and that it has been approved by Order of the Judge of the Land Court dated August 17, 1937.

Honolulu, T.H.
Aug. 17, 1937.

L. A. Whitehouse
Surveyor, Territory of Hawaii.

Filed Aug. 13, 1937
Arthur Rutland
Registrar

10" x 15" = 1 Sq. Ft.