MAP 2

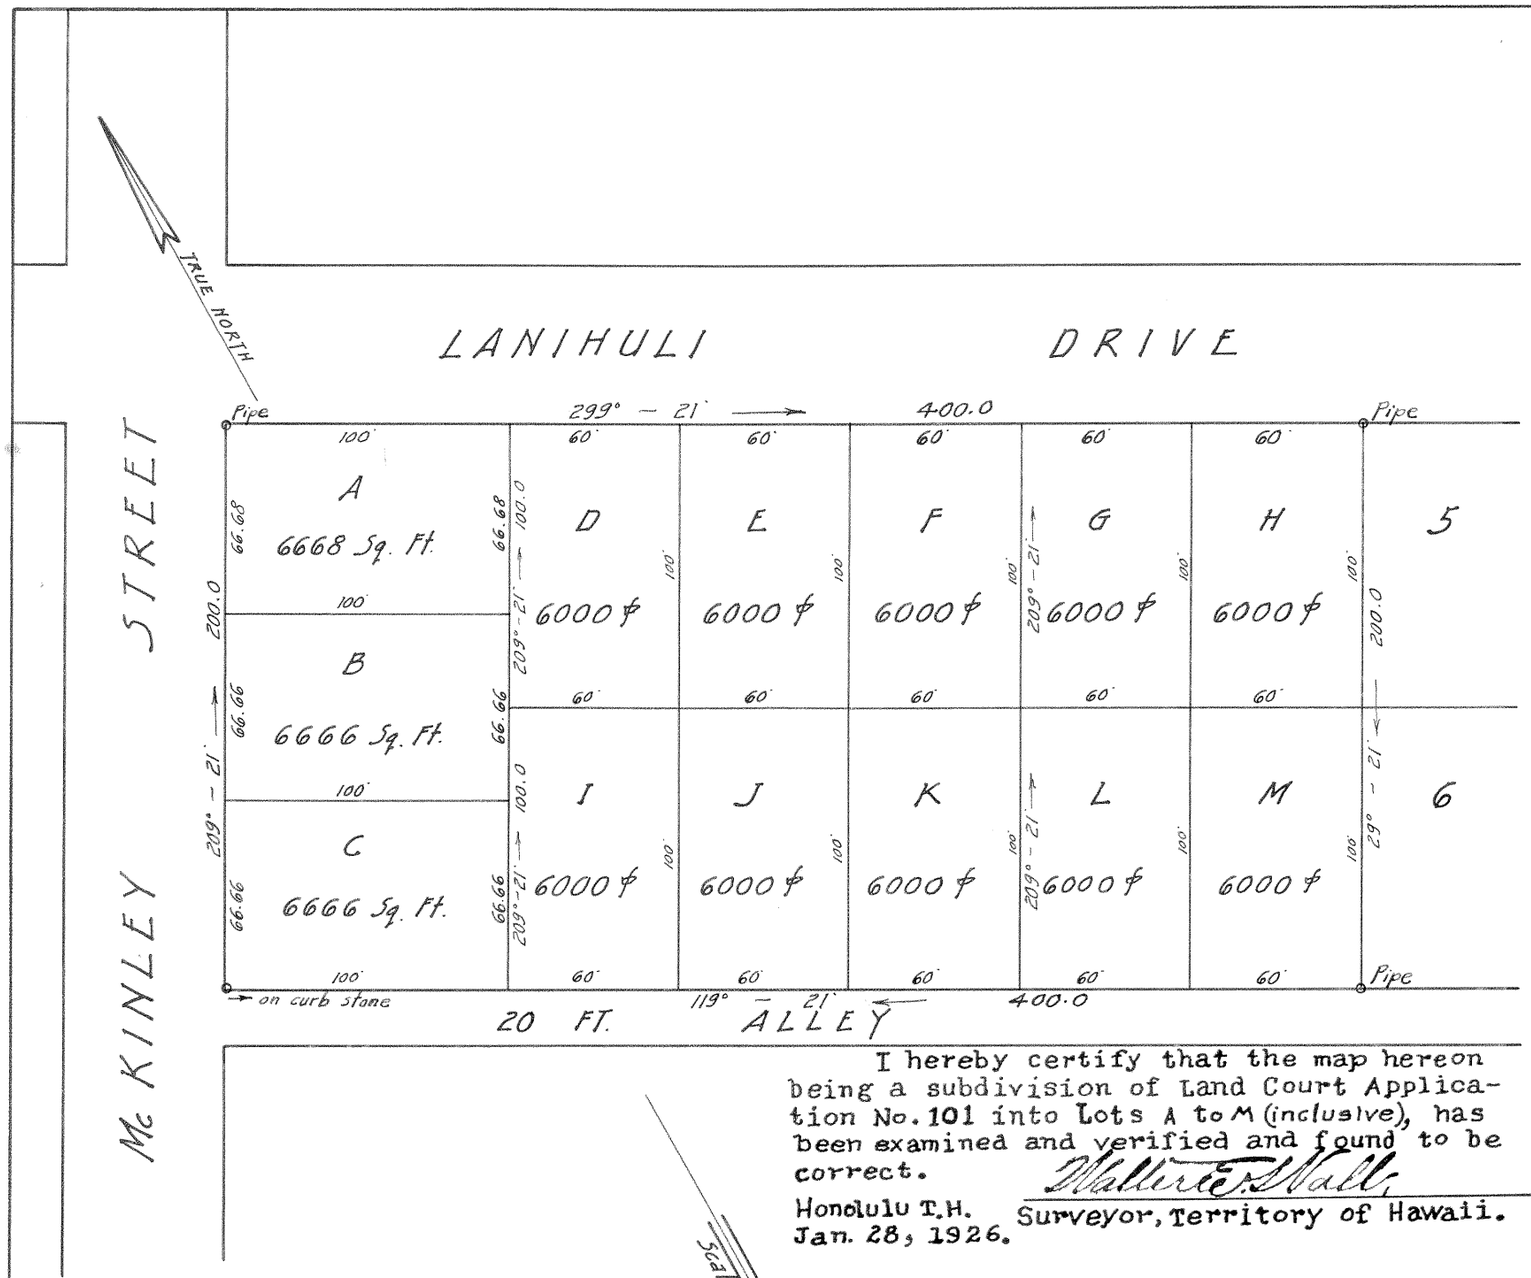

LAND COURT
TERRITORY OF HAWAII

SUBDIVISION OF
LAND COURT APPLICATION No. 101
INTO LOTS A TO M (INCLUSIVE)
Situated at the South corner of Mc Kinley St. and Lanihuli Drive,
MANOA VALLEY, HONOLULU, OAHU, T. H.
Scale: 1 inch = 60 feet.

HONOLULU, T.H.
Jan. 13, 1926.

WRIGHT, HARVEY & WRIGHT,
By: Geo. F. Wright.
Surveyor & Maker of Plan,
419 S. M. Damon Bldg.

Harry Steiner
Harry Reynolds ~~Hewitt~~ } OWNERS
Filed January 25, 1926
J. H. Fisher
Registrar

I hereby certify that the map hereon being a subdivision of Land Court Application No. 101 into Lots A to M (inclusive), has been examined and verified and found to be correct.

Honolulu T.H.
Jan. 28, 1926.

Walter E. Wall,
Surveyor, Territory of Hawaii.

APPROVED: January 28, 1926

Jas. J. Banks
Judge of the Land Court.