101

MAP 8

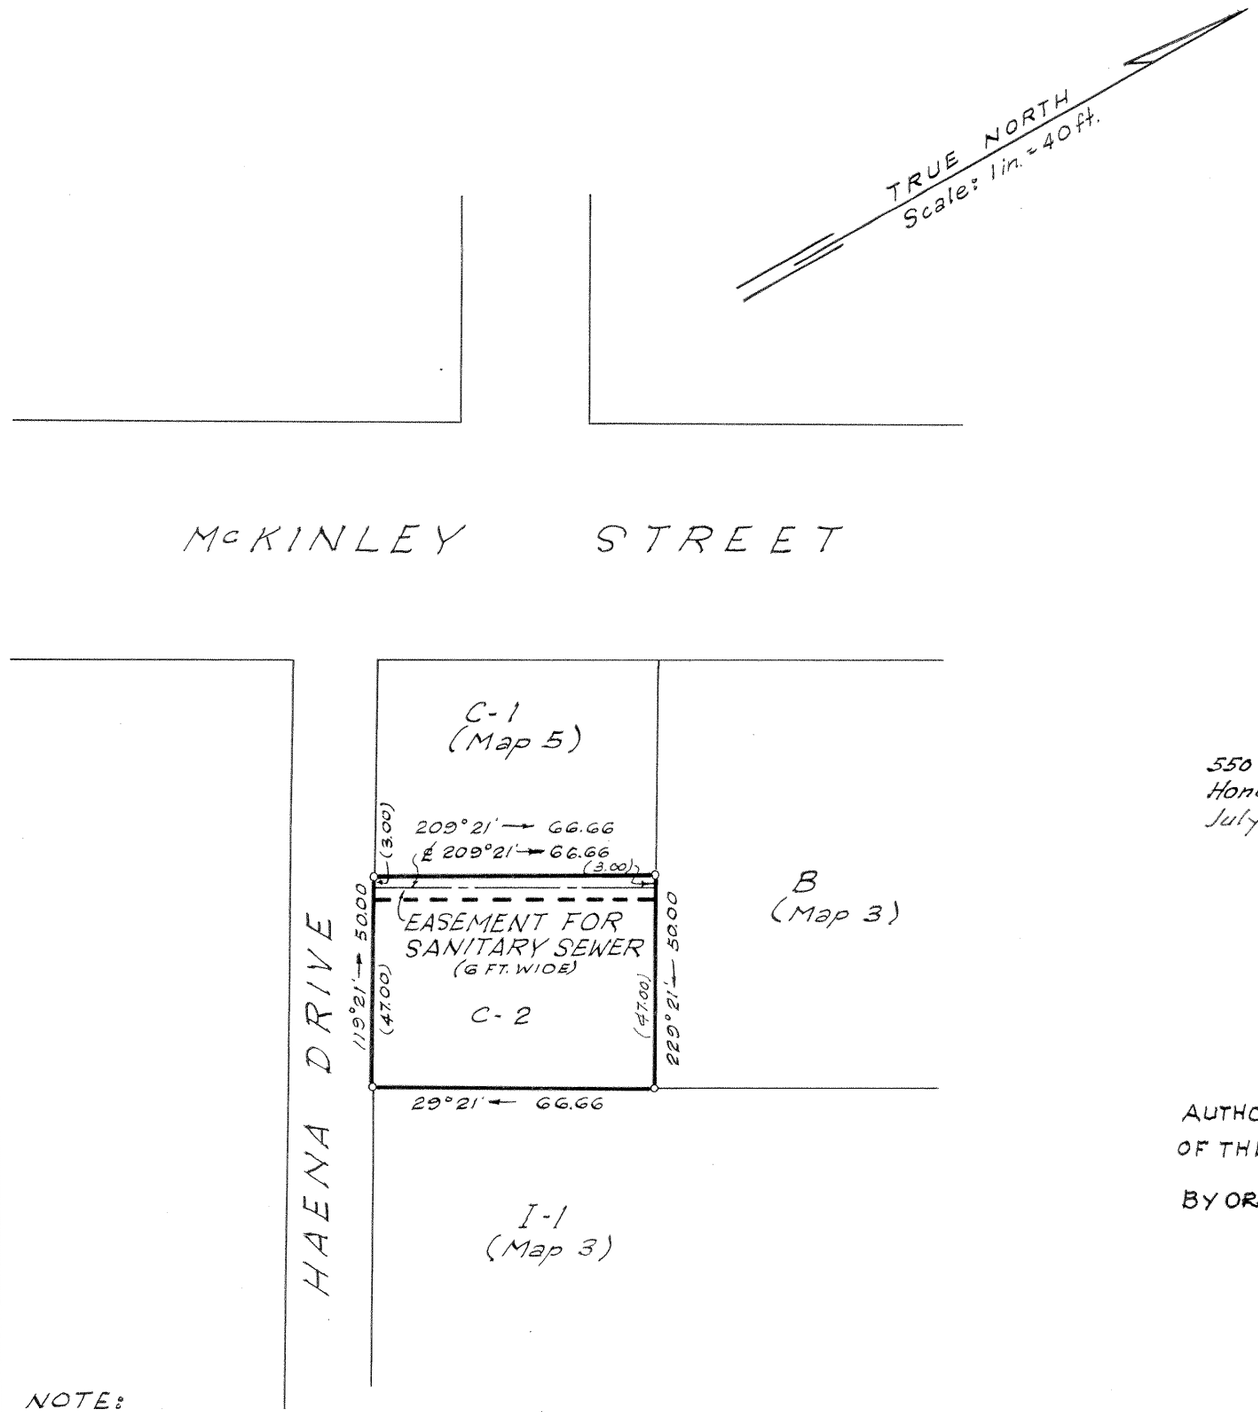

NOTE:
AREA OF EASEMENT = 400 Sq. Ft.

LAND COURT
STATE OF HAWAII

LAND COURT APPLICATION 101

DELINEATION OF EASEMENT
FOR SANITARY SEWER OVER AND ACROSS LOT C-2
AS SHOWN ON MAP 5

At Manoa Valley, Honolulu, Oahu, Hawaii

HENRY SUMIDA & ASSOC. INC.

550 Halekauwila St.
Honolulu, Hawaii
July 20, 1966

SAMUEL L. KEALA
REGISTERED LAND SURVEYOR
No. 247
HAWAII, U.S.A.

By: Samuel L. Keala
Registered Professional Surveyor
Certificate No. 247-S

OWNERS: Tongjin Samuel Lee and Sarah Cho Lee
OWNERS' CERTIFICATE OF TITLE: 114,326

AUTHORIZED AND APPROVED BY ORDER OF THE JUDGE
OF THE LAND COURT DATED MARCH 19, 1968

BY ORDER OF THE COURT Rudolph K. Esperida
REGISTRAR OF THE LAND COURT

Filed Mar. 4, 1968 Paul Coffroth clerk

Tax Map Key: 2-8-20:8

Parcel 7 I.D. No. 193
Section 1 Manoa Sewers

10" × 15" = 1 Sq. Ft.