103

MAP 3

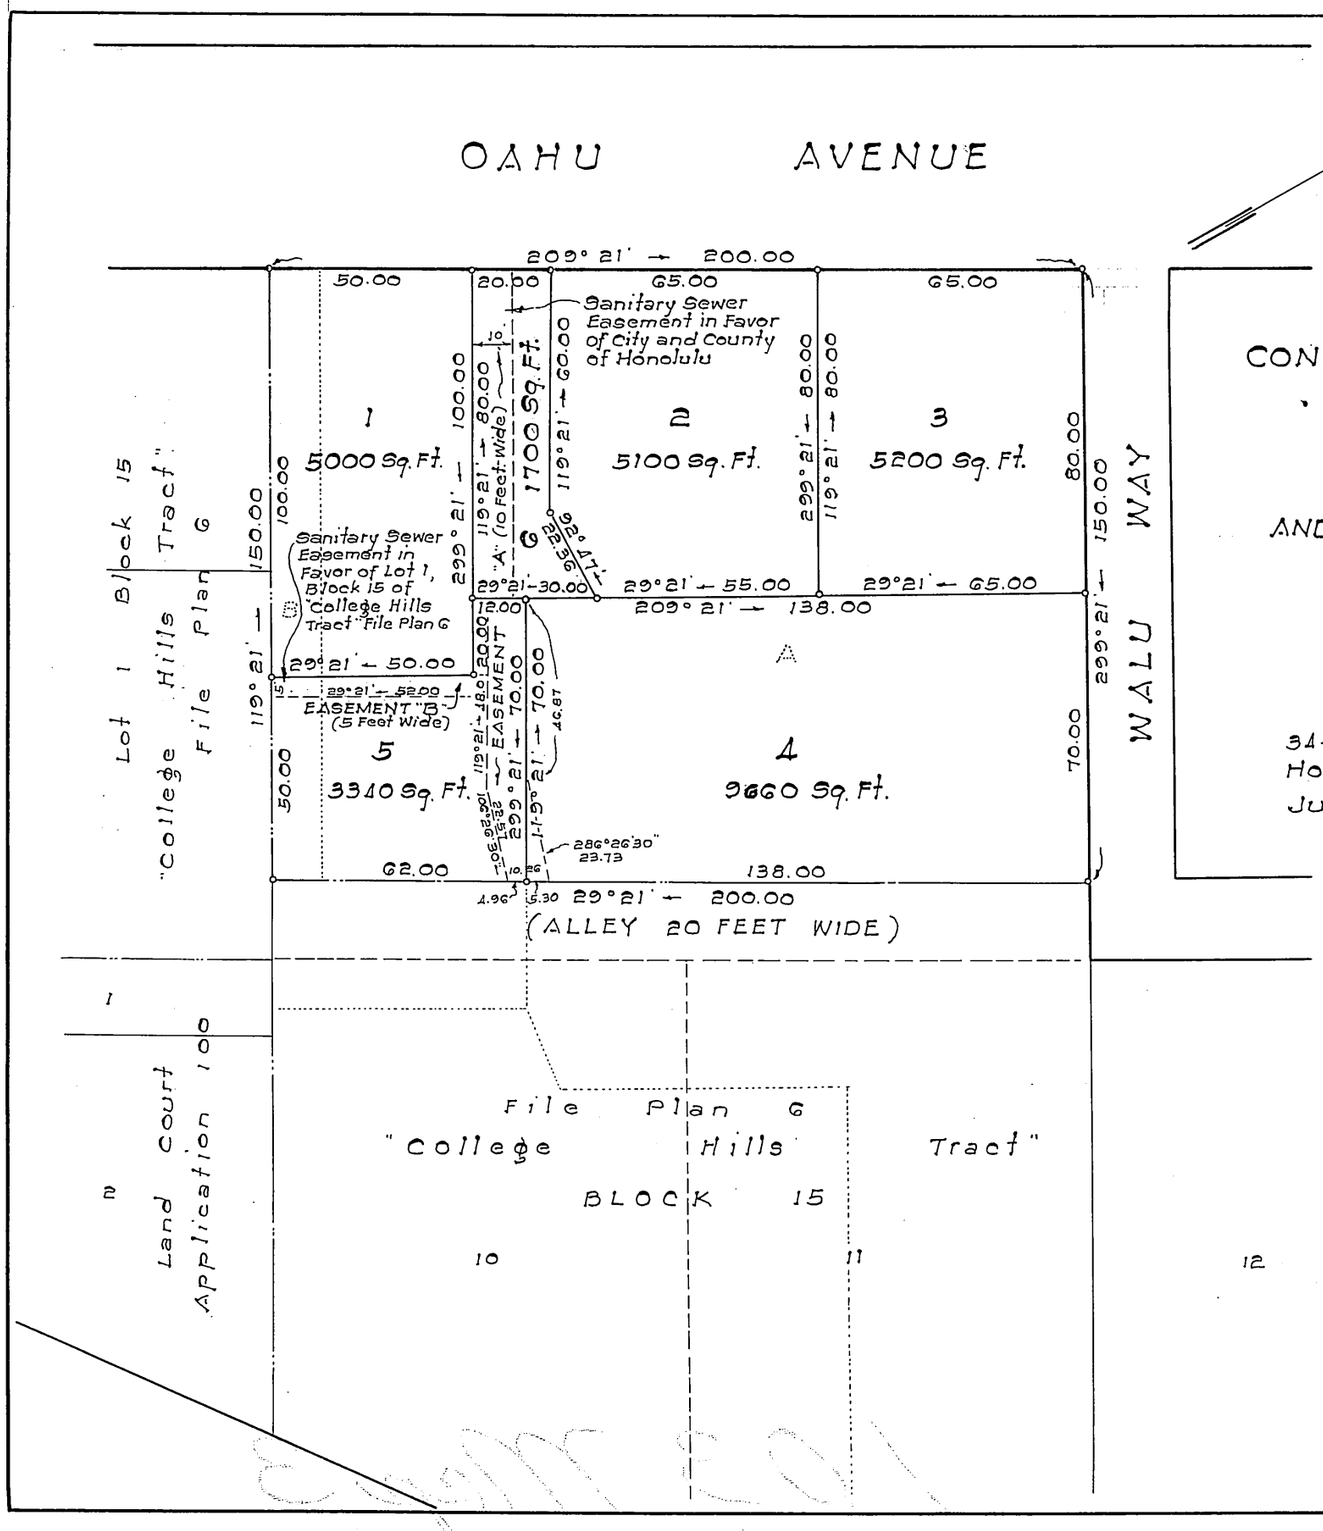

LAND COURT

TERRITORY OF HAWAII

LAND COURT APPLICATION 103

CONSOLIDATION OF LOTS A AND B, AS SHOWN ON MAP 2

AND RE-SUBDIVISION OF SAID CONSOLIDATION

INTO LOTS 1 TO 6, (INCLUSIVE)

AND DESIGNATION OF EASEMENT "A" ACROSS LOTS 4, 5 AND 6

AND EASEMENT "B" ACROSS LOT 5

AT PUNAHOU, HONOLULU, OAHU, T.H.

34-S Beretania Street
Honolulu, Oahu, T.H.
June 1951

ERNEST K. H. PARK
REGISTERED LAND SURVEYOR
No. 503-S
HAWAII, U.S.A.

PARK & PARK
Engineers & Surveyors
BY: Ernest K. H. Park
Surveyor and Maker of Plan
Registered Certificate No. 503-S

OWNER: Mary Atherton Richards

OWNERS CERTIFICATE OF TITLE: 6239 and 9518

AUTHORIZED AND APPROVED BY ORDER OF THE
JUDGE OF THE LAND COURT DATED AUGUST 1, 1951
BY ORDER OF THE COURT

[signature]
REGISTRAR OF THE LAND COURT

Filed July 20, 1951
[signature]
Registrar

Tax Map Key: 2-9-02: 6

10" x 15" = 1.2 ft