LAND REGISTRATION COURT
Territory of Hawaii.

Map and description with amended Petition No. 105, John Alfred Magoon, Petitioner.

Land on South side of Kekaulike Street, Honolulu, being portions of L.C.A. 28 to Heirs of Keaniani, and Grant 50 to Kaawa and Keakealani, bounded and described as follows:

Beginning on the Southeast side of Kekaulike Street, at a point by true azimuth 237° 15', 41.7 feet, from the easterly corner of Kekaulike and King Streets, (said corner being 328° 03', 126.1 feet from a monument on a 10-foot offset to the northeasterly line of King Street, at an angle in said street line northwest of Kekaulike Street, and also 288° 25', 32.7 feet from the center of a sewer manhole at the intersection of Kekaulike and King Streets), and running by true azimuths:

1.	328° 10'	50.7 feet.	along	Lot 1.
2.	247° 49'	100. "	"	remainder of L.C.A. 28.
3.	169° 25'	43. "	"	L.C.A. 80
4.	71° 18'	47.3 "	"	Grant 55
5.	159° 00'	18.1 "	"	" " to Kekaulike St.
6.	57° 15'	71.5 "	"	Kekaulike St. to the initial point.

Containing an area of 5614 square feet.

Honolulu, Oct. 24, 1908

Arthur C. Alexander
Surveyor.

No 105

Court of Land Registration
FILED
OCT 27 1908
3 o'clock 30 min. P.M.
[illegible]

John Alfred Magoon

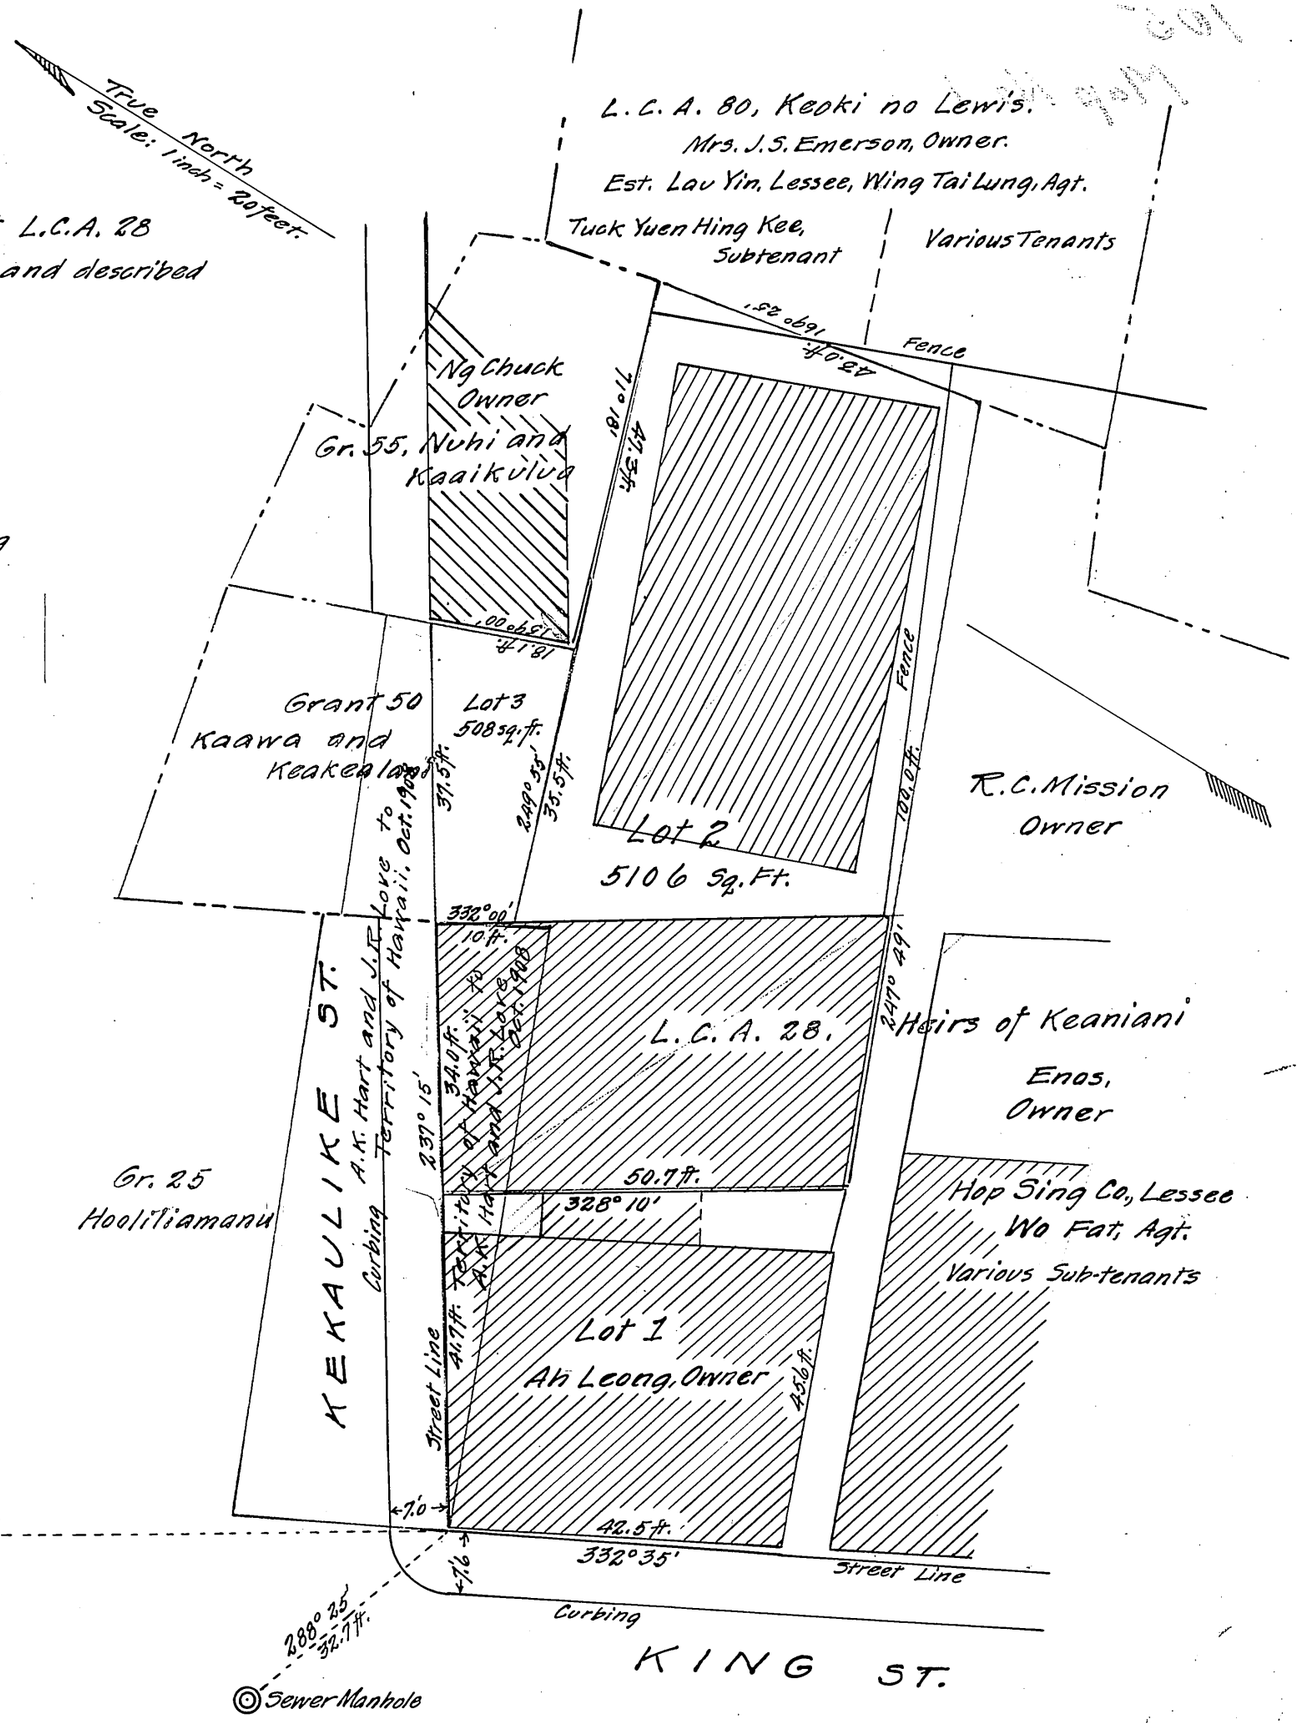

The foregoing Survey and plan has been duly examined & found correct.

A. T. Brown
Asst Surveyor & Engr. Land Reg. Court. T.H.
Honolulu Oct 28th 1908.