Court of Land Registration

Map and Description with Petition No. 107.

Owner Standard Oil Company of Iowa Filed

Beginning at a concrete post at N.E corner of this Lot, said post being 318.67 Feet North and 7873.26 Feet West from the Government Survey Station △ Punchbowl, and running as follows by true Azimuth.

1. 34° 32' 884.0 Feet along Lot B¹ Dowsett Est.
2. 304° 32' 125.0 "
3. 214° 32' 853.6 " " remaining portion of Lot A⁴ O. R. & L. Co and the Dowsett Co. Ltd.
4. 292° 46' 109.0 " " O. R. & L. Co Right of Way and road reservation. (a.c.a)
5. 280° 12' 20.0 " " " " " " to the initial point and containing an area of 2.488 Acres

The above described land is a portion of Lot A⁴ of Partition Lots in R.P. 8150 L.C.A 153 to Wm Sumner, at Kahololoa, Honolulu, Oahu and of Record in Lib. 254 p. 1.

Honolulu, July 13th 1906

Wawall & Everson

Thompson & Clemons
attorneys for Standard Oil Company of Iowa
petitioners

Petition No. 107

Court of Land Registration
FILED
JUL 18 1906
11 o'clock 30 min. a m.
M Edmond
Registrar.

The map and description hereon have been examined by me and found to be correct.

Honolulu, Oct. 19, 1906. Arthur C. Alexander
Court Surveyor.

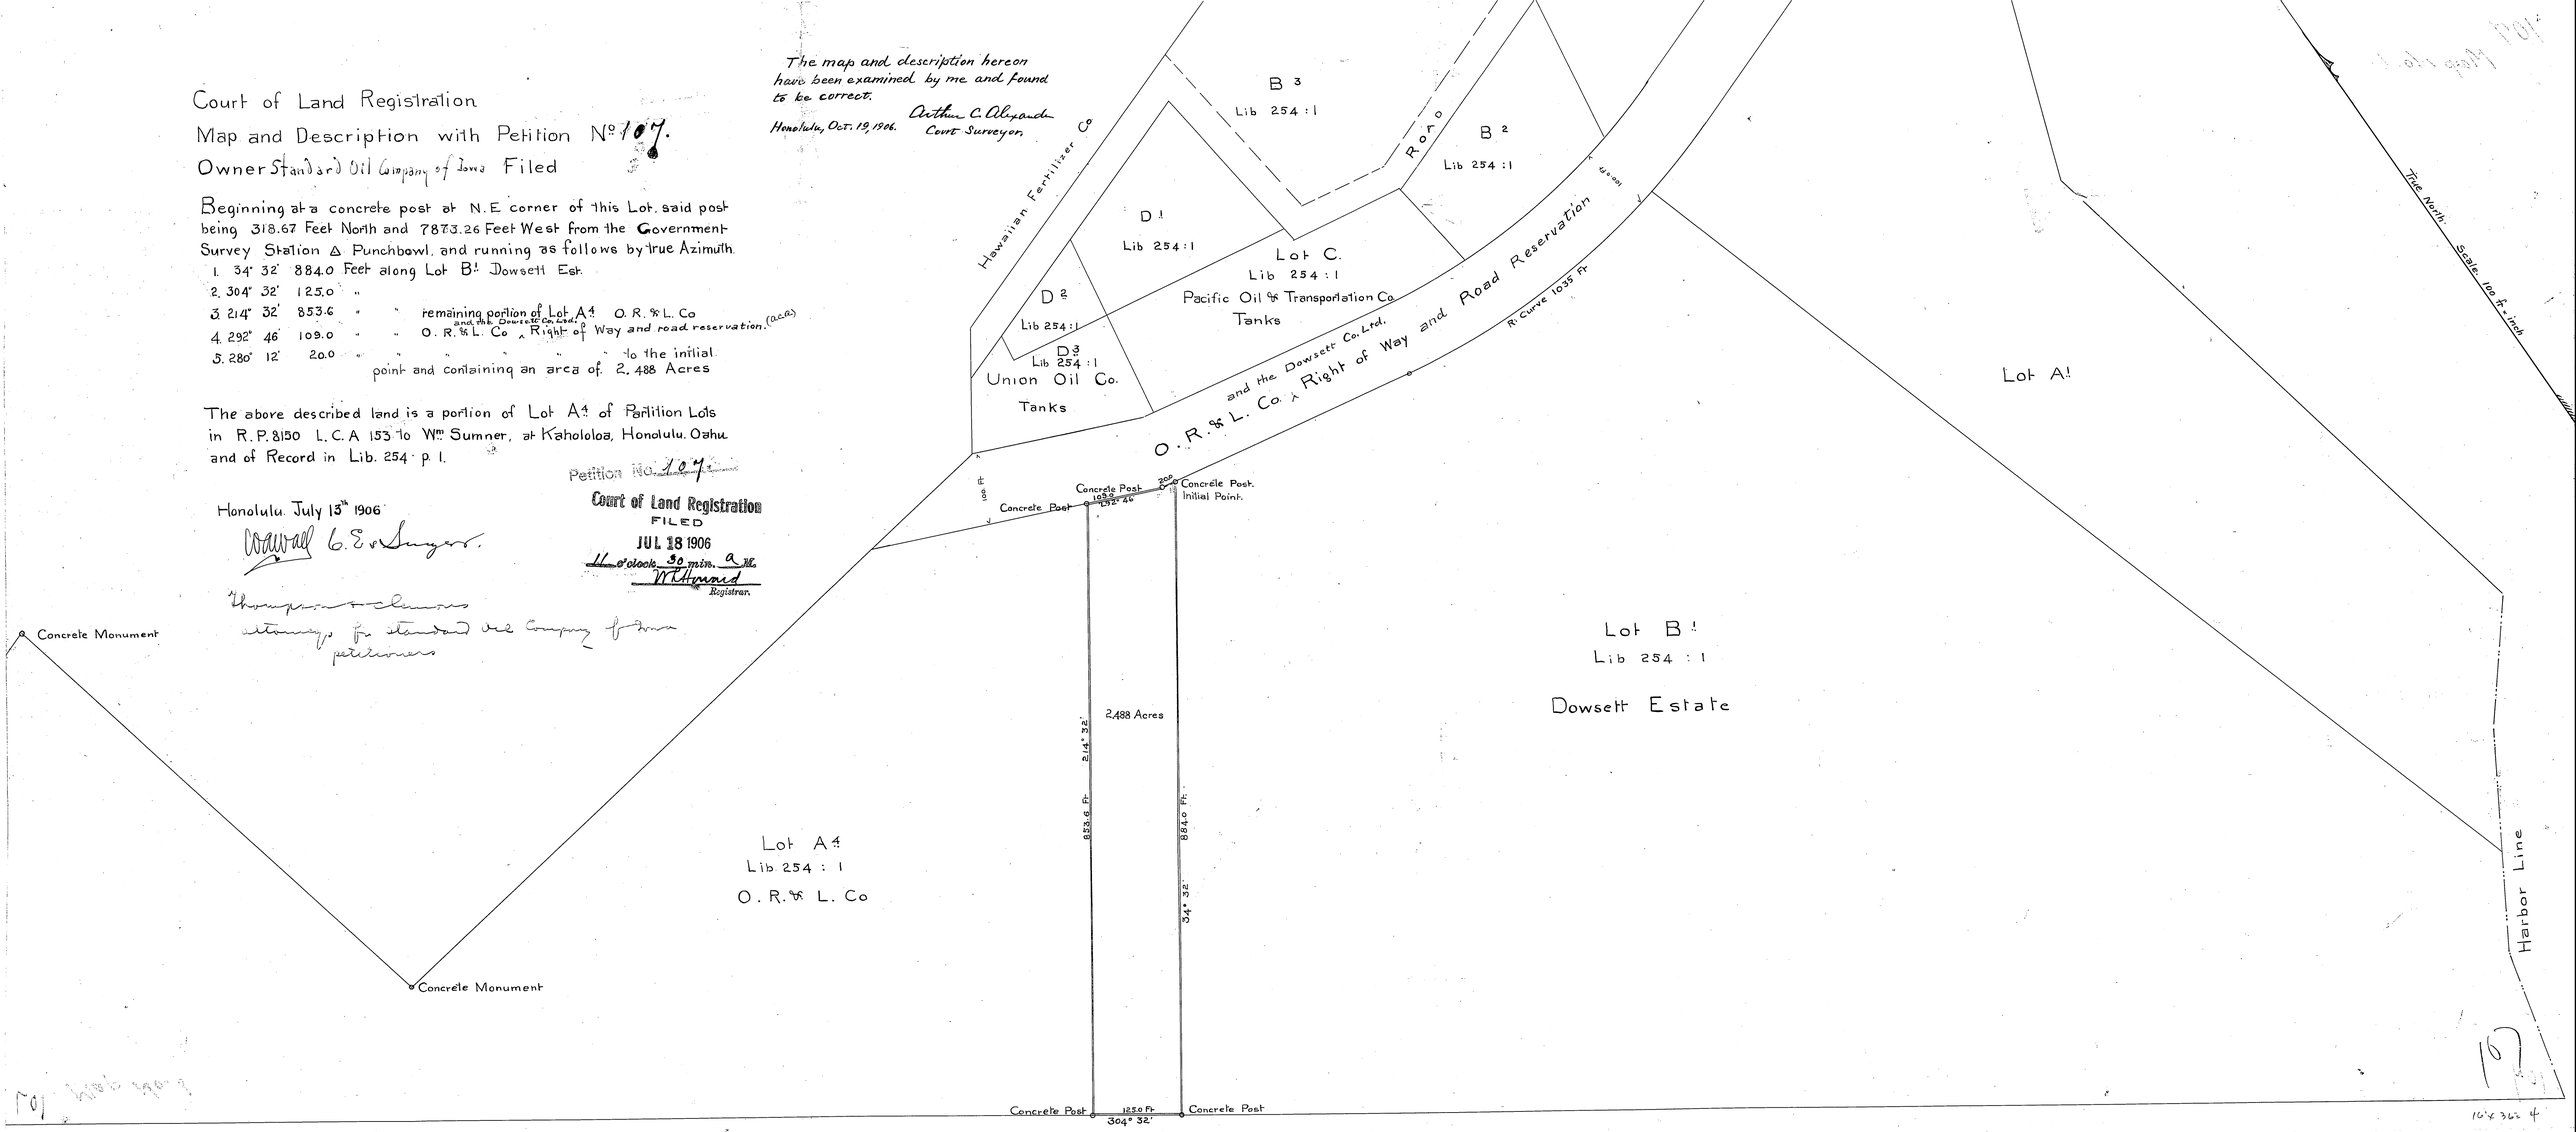

107