107

MAP 2

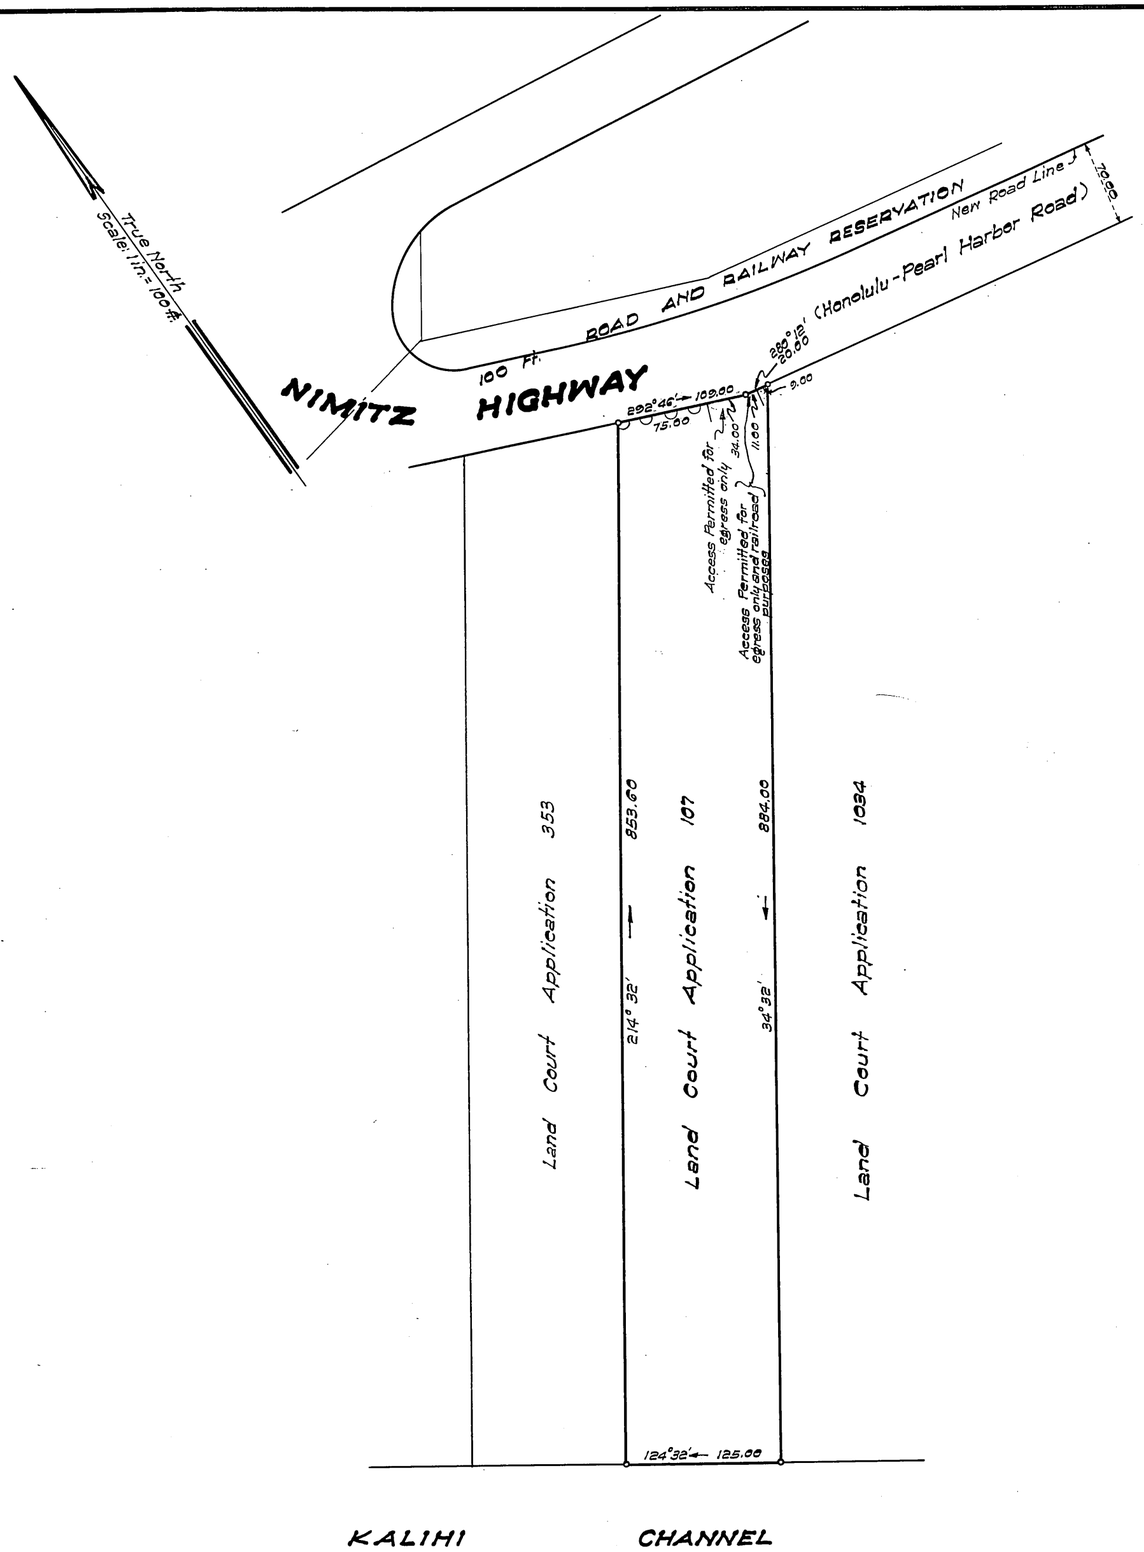

LAND COURT

TERRITORY OF HAWAII

LAND COURT APPLICATION 107

RESTRICTION OF ACCESS RIGHTS
AFFECTING LAND COURT APPLICATION 107
AS SHOWN ON MAP 1
AT KAHOLALOA, HONOLULU, OAHU, T.H.

Honolulu, T.H.
January 5, 1953.

T. F. GOO
REGISTERED LAND SURVEYOR
No. 219
HAWAII, U.S.A.

TERRITORY OF HAWAII
DEPARTMENT OF PUBLIC WORKS
DIVISION OF SURVEYS AND RIGHTS OF WAY

BY: T. F. Goo
Surveyor and Maker of Plan
Registered Professional Surveyor
Certificate Number 219

APPROVED:
BY: B. B. Montgomery
Superintendent of Public Works

OWNER: STANDARD OIL COMPANY OF CALIFORNIA
OWNER'S CERTIFICATE OF TITLE: 5053

AUTHORIZED AND APPROVED BY ORDER OF THE JUDGE
OF THE LAND COURT DATED MARCH 12, 1953.
BY ORDER OF THE COURT.

P. H. Mulholland
REGISTRAR OF THE LAND COURT

Filed Feb. 27, 1953
Abraham W. Akane
Assistant Registrar

NOTE:
denotes no vehicle access permitted

Tax Map Key: 1-5-37

15"x21" = 2.2 Sq. Ft.