MAP 3

LAND COURT TERRITORY OF HAWAII
Sub-division Approved
December 16, 1915
Judge Land Court

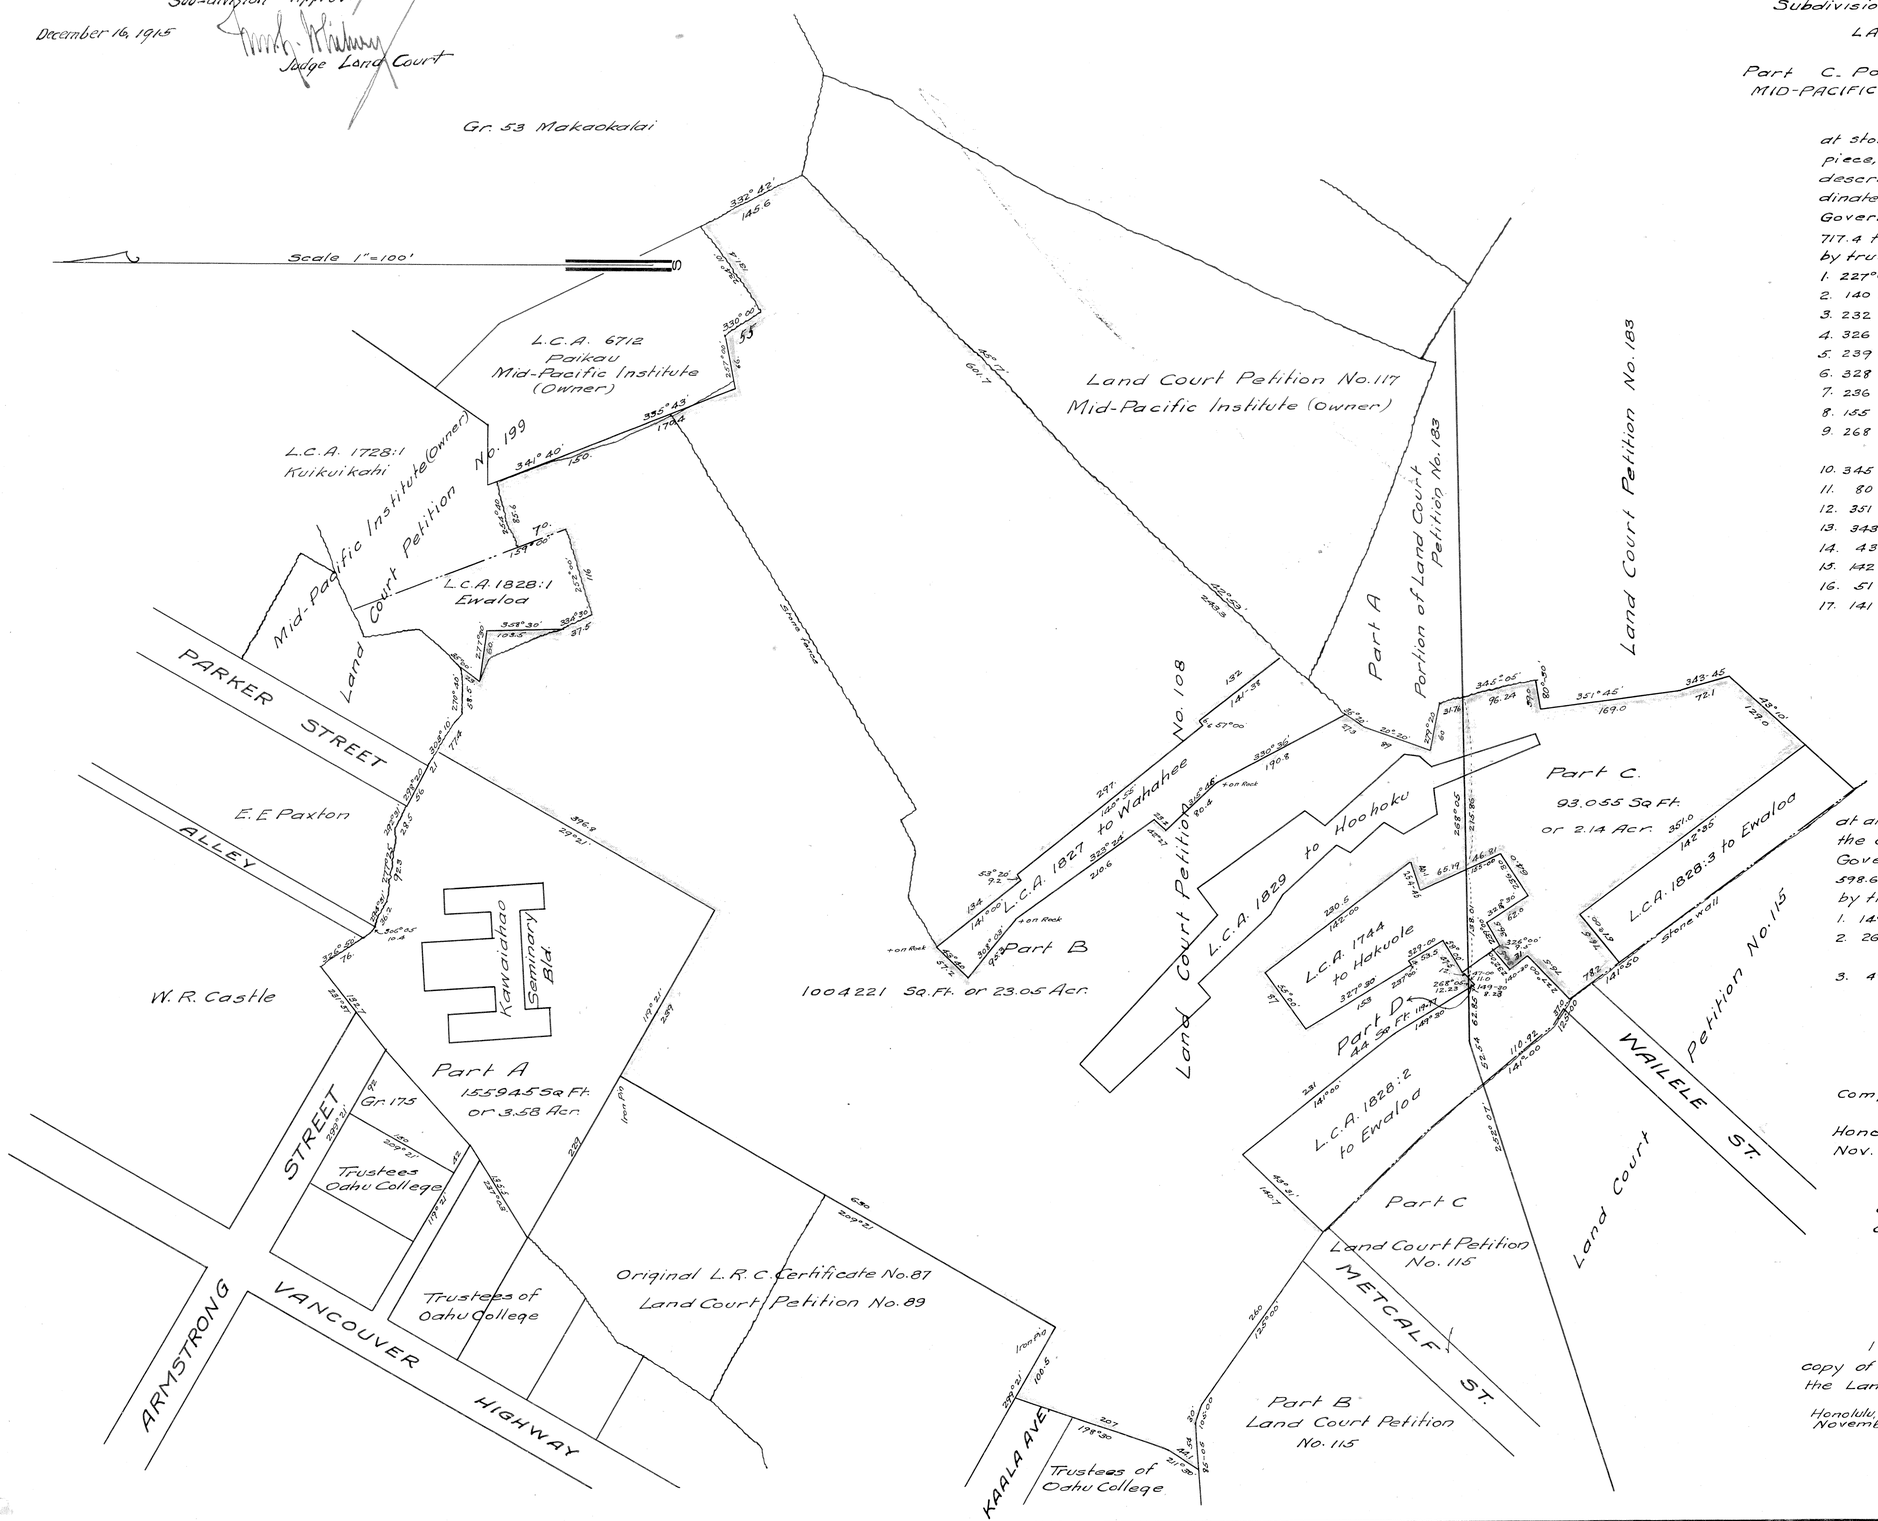

TERRITORY OF HAWAII
LAND COURT
Subdivision of Land described in Petition No. 108

LAND OF WAILELE MANOA VALLEY
HONOLULU, OAHU.

Part C. Portion of Part B as subdivided Apr. 13. 1909
MID-PACIFIC INSTITUTE TO COLLEGE OF HAWAII

Beginning at the West corner of this piece at stone wall, being the common corners of this piece, L.C.A. 1828 Apana 2 to Ewaloa, and land described in Land Court Petition No. 115, the coordinates of said point of beginning referred to Government Survey Trig. Station "Rocky Hill," being 717.4 feet South and 3149.1 feet East, and running by true azimuths:

1. 227°00' 76.5 feet along L.C.A. 1828:2 to Ewaloa;
2. 140 30 31.0 feet along L.C.A. 1828:2 to Ewaloa;
3. 232 00 30.5 feet along L.C.A. 1828:2 to Ewaloa;
4. 326 00 9.5 feet along L.C.A. 1744 to Hakuole;
5. 239 00 36.5 feet along L.C.A. 1744 to Hakuole;
6. 328 30 62.0 feet along L.C.A. 1744 to Hakuole;
7. 236 30 64.0 feet along L.C.A. 1744 to Hakuole;
8. 155 00 46.81 feet along L.C.A. 1744 to Hakuole;
9. 268 05 215.86 feet along remaining portion of Land Court Petition No. 108;
10. 345 05 96.24 feet along Land Court Petition No. 183;
11. 80 30 39.0 feet along Land Court Petition No. 183;
12. 351 45 169.0 feet along Land Court Petition No. 183;
13. 343 45 72.1 feet along Land Court Petition No. 183;
14. 43 10 129.0 feet along Land Court Petition No. 183;
15. 142 35 351.0 feet along L.C.A. 1828:3 to Ewaloa;
16. 51 00 76.5 feet along L.C.A. 1828:3 to Ewaloa;
17. 141 50 78.2 feet along Land Court Petition No. 115 to the point of beginning.

Area 93,055 Square Feet.

Part D. Portion of Part B as subdivided Apr. 13. 1909
MID-PACIFIC INSTITUTE TO COLLEGE OF HAWAII

Beginning at the South corner of this piece at an angle in L.C.A. 1828, Apana 2 to Ewaloa, the the coordinates of which point referred to Government Survey Trig. Station "Rocky Hill" are 598.6 feet South and 3166.0 feet East, and running by true azimuths:-

1. 149°30' 8.23 feet along L.C.A. 1828 Apana 2 to Ewaloa;
2. 268 05 12.23 feet along remaining portion of Part B of Land Court Petition No. 108;
3. 47 00 11.0 feet along L.C.A. 1828 Apana 2 to Ewaloa to the point of beginning:

Area 44 Square Feet.

Compiled by
H. E. Newton
Asst. Govt. Surveyor

Honolulu, Hawaii
Nov. 27- 1914.

The above subdivision has been duly examined by me and found correct.

Honolulu
Nov. 2-1915

Geo. T. Wright
Asst. Court Surveyor

I hereby certify this to be a true and correct copy of descriptions of surveys and map filed in the Land court with subdivision of Petition No. 115

Honolulu, Hawaii
November 9. 1915

Walter E. Wall,
Surveyor, Territory of Hawaii.