MAP 5

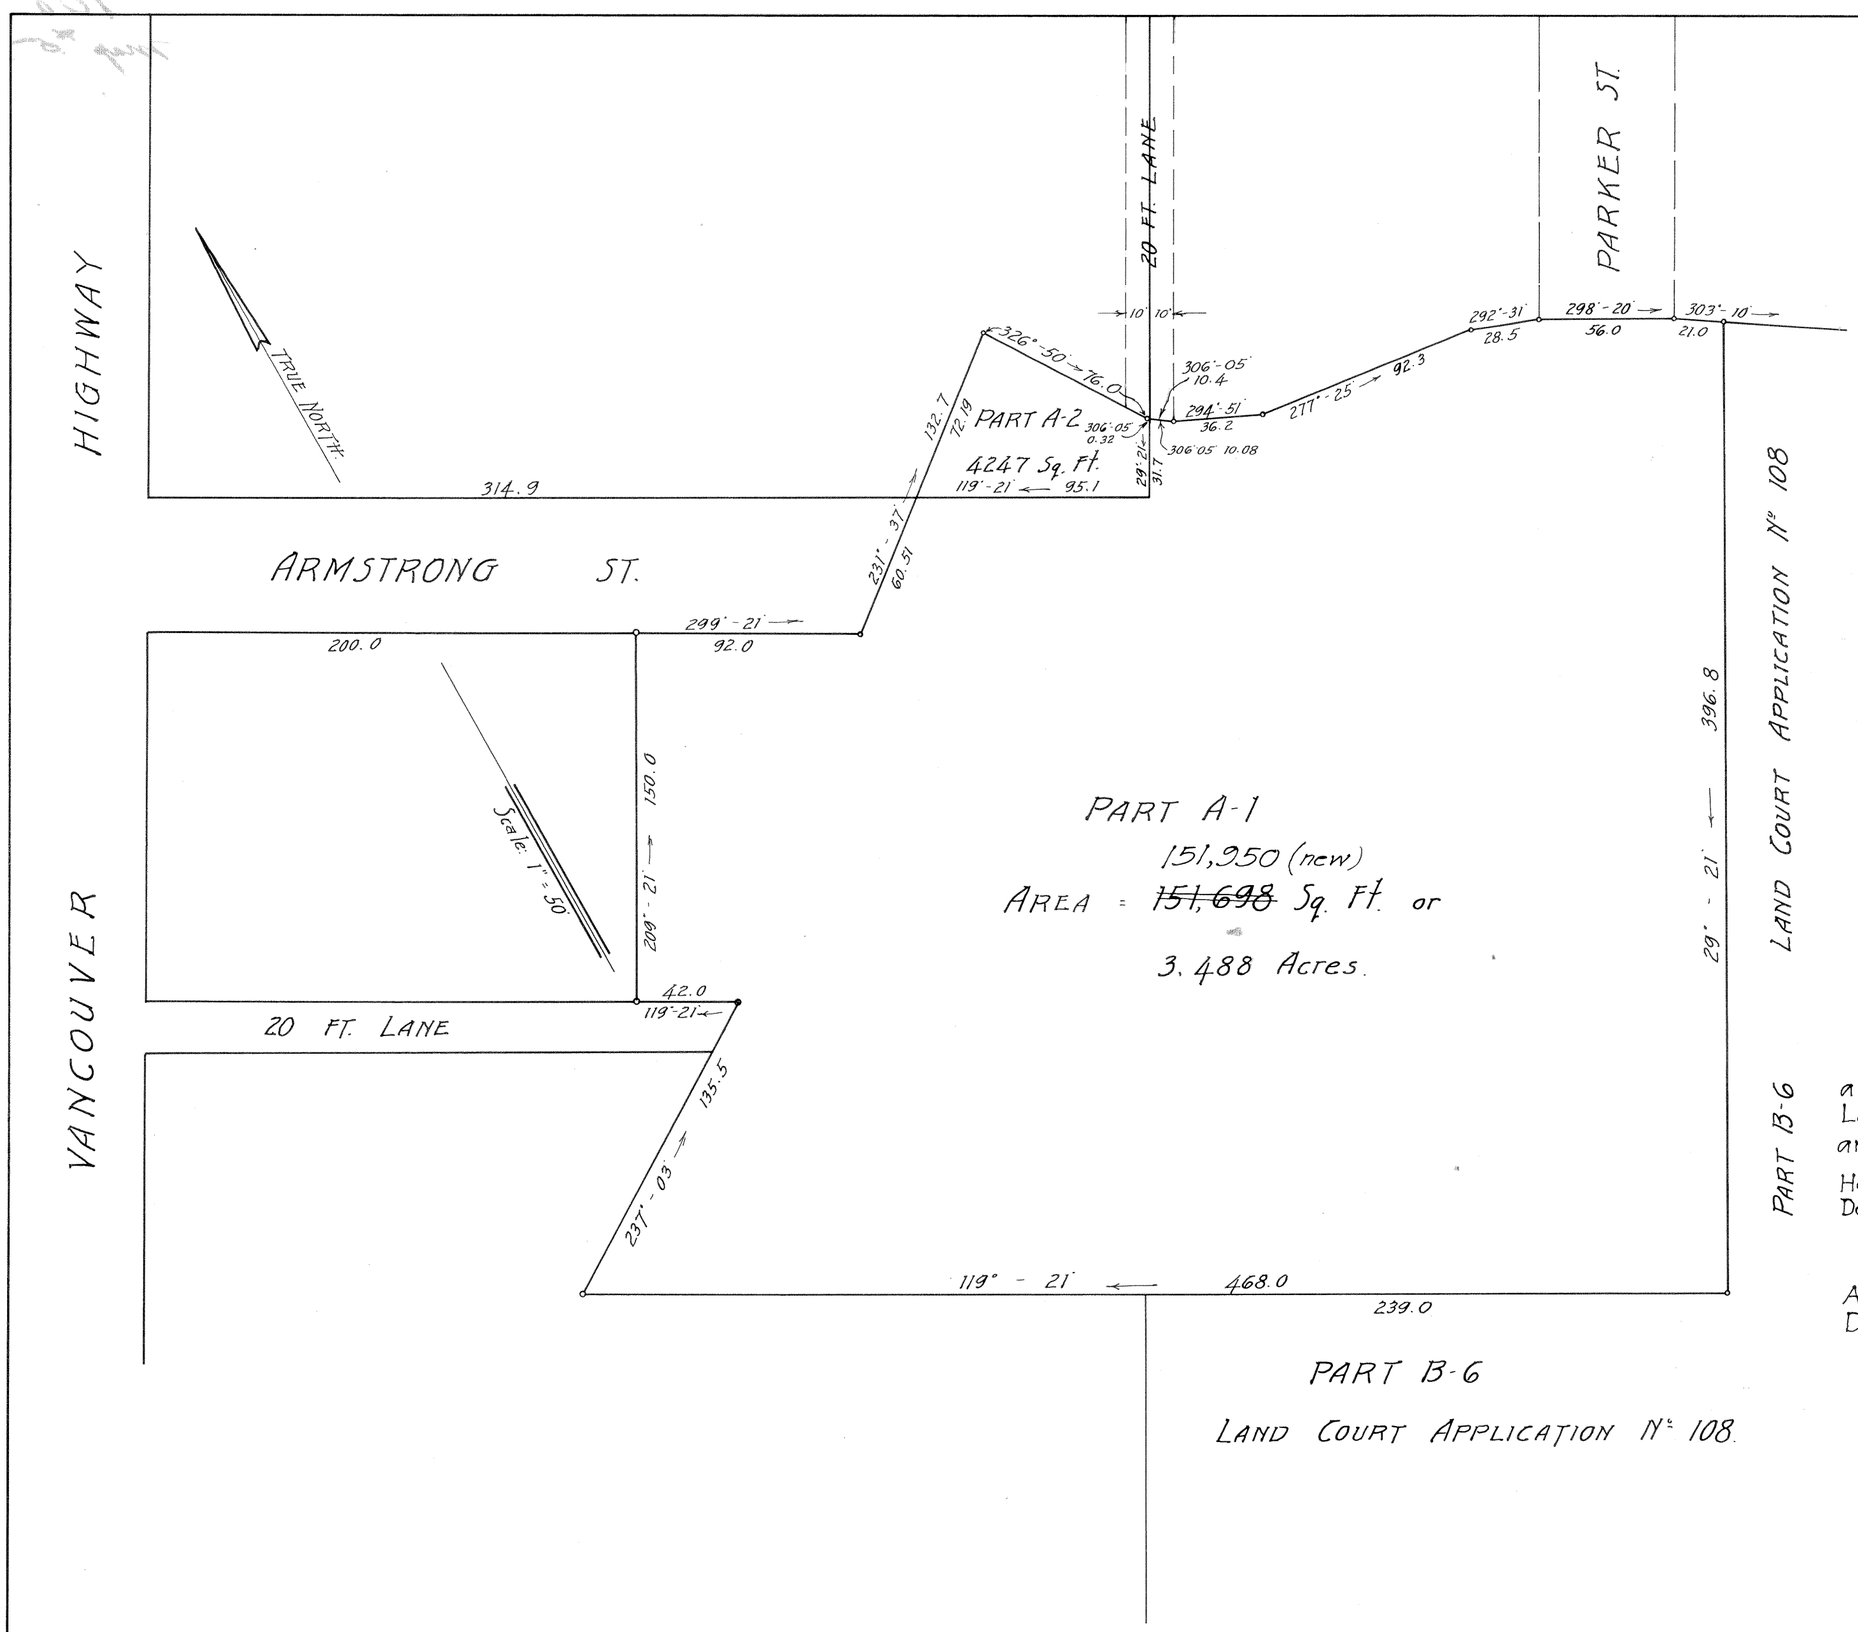

LAND COURT

TERRITORY OF HAWAII.

SUBDIVISION OF PART A OF THE SUBDIVISION OF LAND COURT APPLICATION Nº 108 INTO PART A-1 & PART A-2.

MANOA VALLEY, HONOLULU, OAHU, T. H.

Scale: 1 in = 50 ft.

HONOLULU, T. H.
Dec. 14, 1928.

WRIGHT, HARVEY & WRIGHT,
By Stanley Wright
Surveyor & maker of plan
419 S. M. Damon Bldg.

(Owner)
Mid-Pacific Institute
By [illegible] Treasurer.

I hereby certify that the map hereon being a subdivision of Part "A" of the subdivision of Land Court Application No. 108 has been examined and verified and found to be correct.

Honolulu, T.H.
December 20, 1928.

Walter E. Wall,
Surveyor, Territory of Hawaii.

APPROVED:—
December 20, 1928.

E. M. Watson
Judge of the Land Court.

Filed December 18, 1928
J. A. Gahan
Registrar