108 Map 8

108

MAP 8

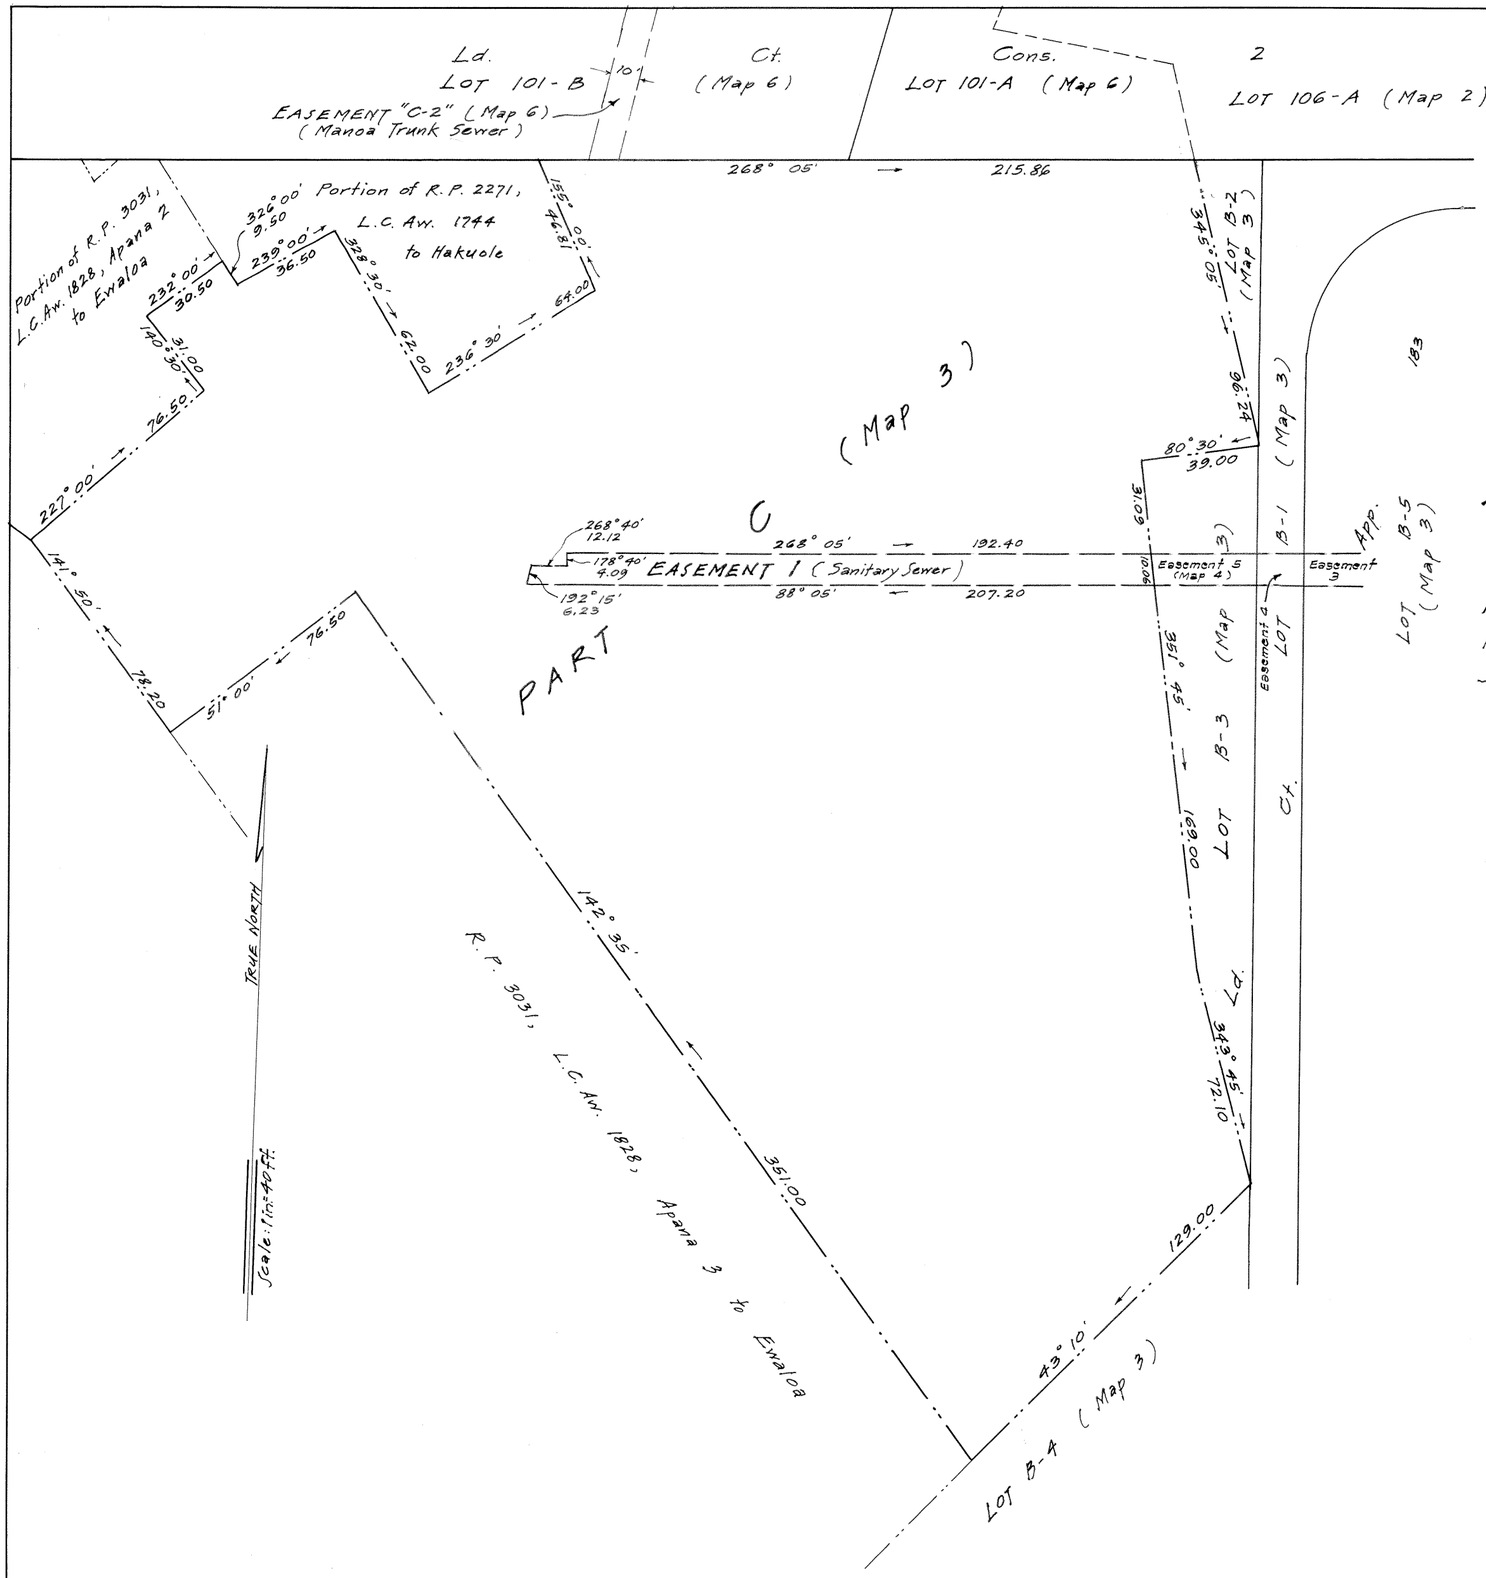

LAND COURT

STATE OF HAWAII

LAND COURT APPLICATION 108

DESIGNATION OF EASEMENT 1
(SANITARY SEWER EASEMENT)
AFFECTING PART C AS SHOWN ON MAP 3
AT WAILELE, MANOA VALLEY, HONOLULU, OAHU, HAWAII

1339 N. School Street
Honolulu, Hawaii
July 28, 1964

ARTHUR Y. AKINAKA
REGISTERED LAND SURVEYOR
No. 244
HAWAII, U.S.A.

Arthur Y. Akinaka
Registered Surveyor
Certificate No. 244-E.S.

OWNER: UNIVERSITY OF HAWAII

Owner's Certificate of Title: 104,795

AUTHORIZED AND APPROVED BY ORDER OF THE
JUDGE OF THE LAND COURT DATED: SEPTEMBER 20, 1965
BY ORDER OF THE COURT: Rudolph K. Espinda
REGISTRAR OF THE LAND COURT

Area of Easement 1 = 2008 Sq. Ft.

Filed Aug. 30, 1965 Paul Caloffa

Tax Map Key: 2-8-23

108 Map 8

15" X 21" = 2.2 Sq. Ft.