Court of Land Registration.
Territory of Hawaii.

Map and Description with Petition No. 109 to William. Mc. Candless. filed. —

Lot at the West corner of King and Alakea Streets. Honolulu, and being a portion of L.C.A. 1003 Ap. 2, to Koiamai.

Commencing at the West corner of King and Alakea Streets the Co-ordinates of said corner referred to the Government Trig.-Station Puowaina, being, South 1622.4 feet and West 4064.0 feet. The bearing and distance of said corner being 63°-41' and 45.7 feet distant from a Government Street Monument (at the North corner of King and Alakea Streets) having an offset of 10 feet on Alakea Street and 15.0 feet on King St. and from a fire Hydrant at the South corner of said Streets 143°-45', distant 45.7 feet, and running as follows by true azimuths:-

1. 51°-03' 91.6 feet along Alakea Street;-
2. 141°-55' 45.7 " " C.B. Maile Lot;-
3. 228°-48' 92.6 " " Lewers and Cooke Lot;
4. 322°-53' 49.4 " " King Street to the initial point and containing an area of 4376. S. Ft.

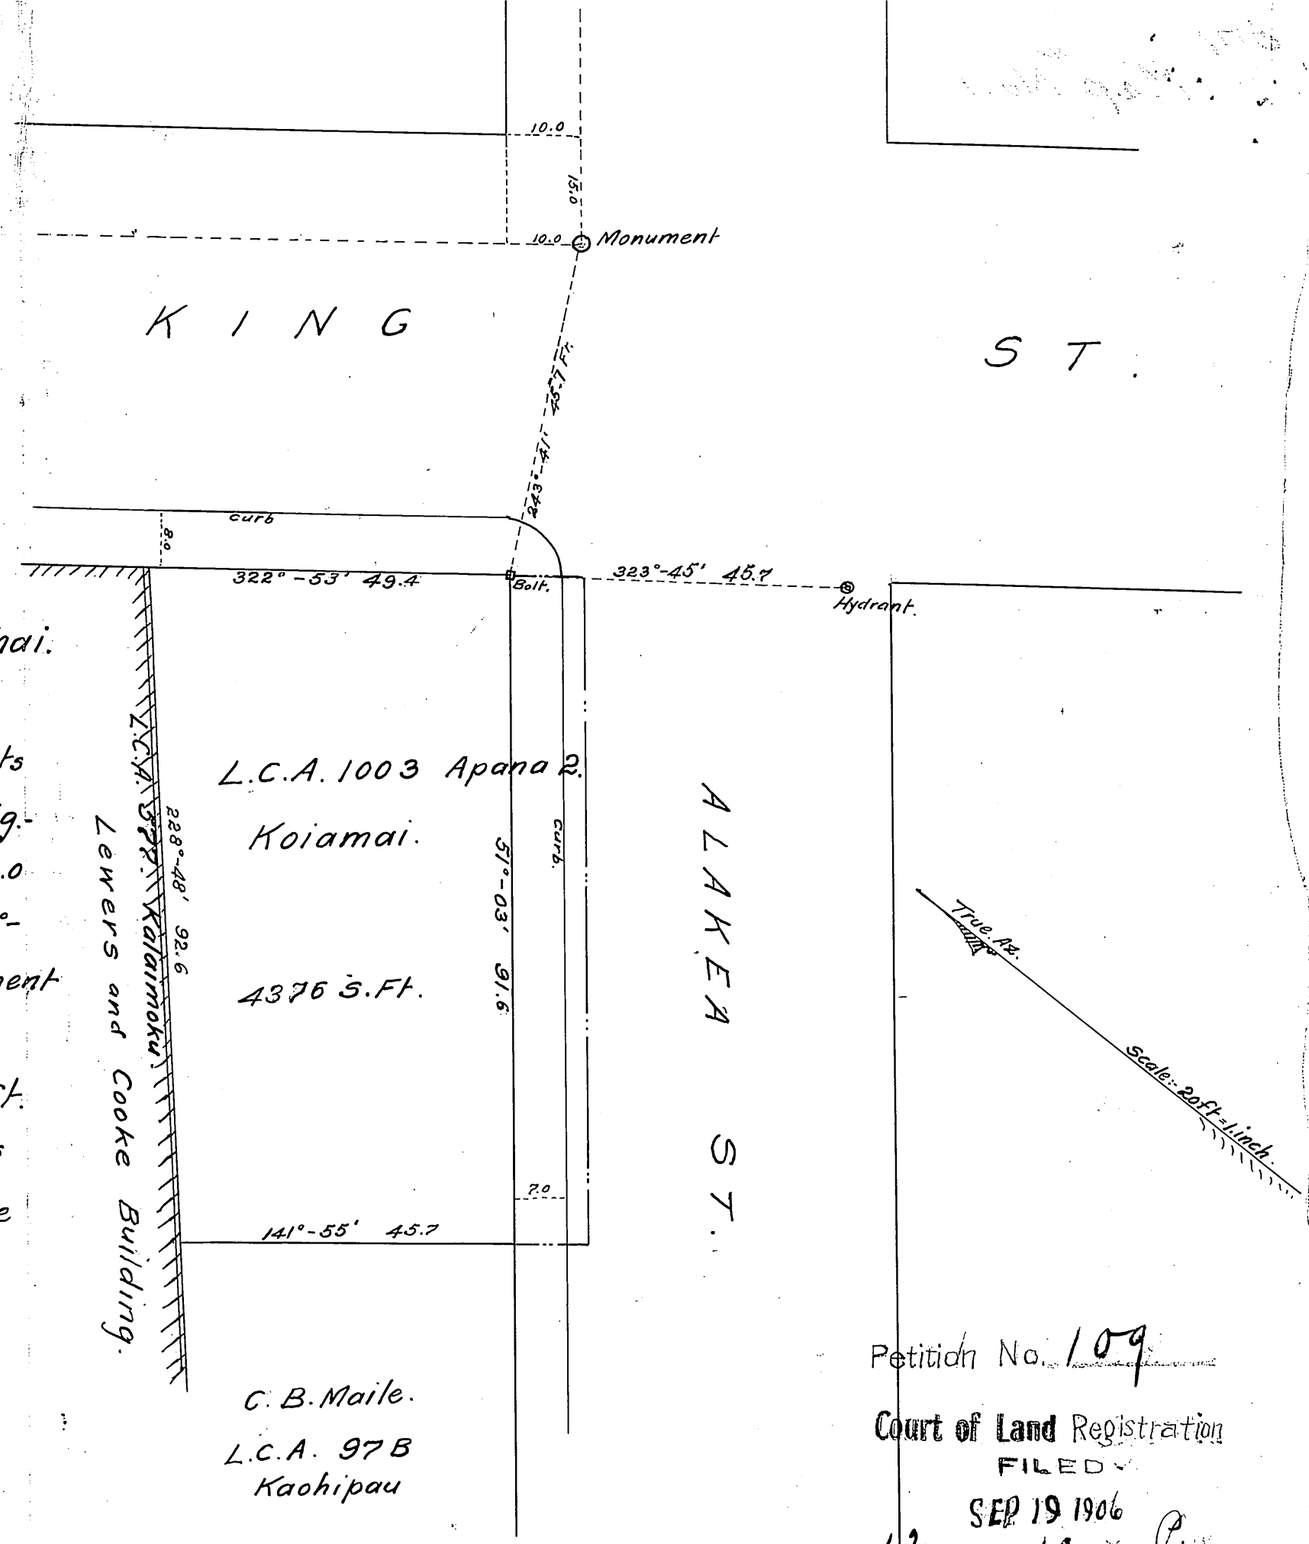

Petition No. 109
Court of Land Registration
FILED
SEP 19 1906
12 10 P
W. H. Howard

Honolulu.
Sept. 4th/906.

C. J. Willis.
Surveyor.

The map and description hereon have been examined by me and found to be correct.
Arthur C. Alexander
Court Surveyor
Dec. 27, 1906.

William McCandless
by Mason & Lightfoot
his attorneys.

Note: Changed to Comply with suggestions made by A.C. Alexander "Court Surveyor". C.J.W. Dec. 1906

#109
1.5