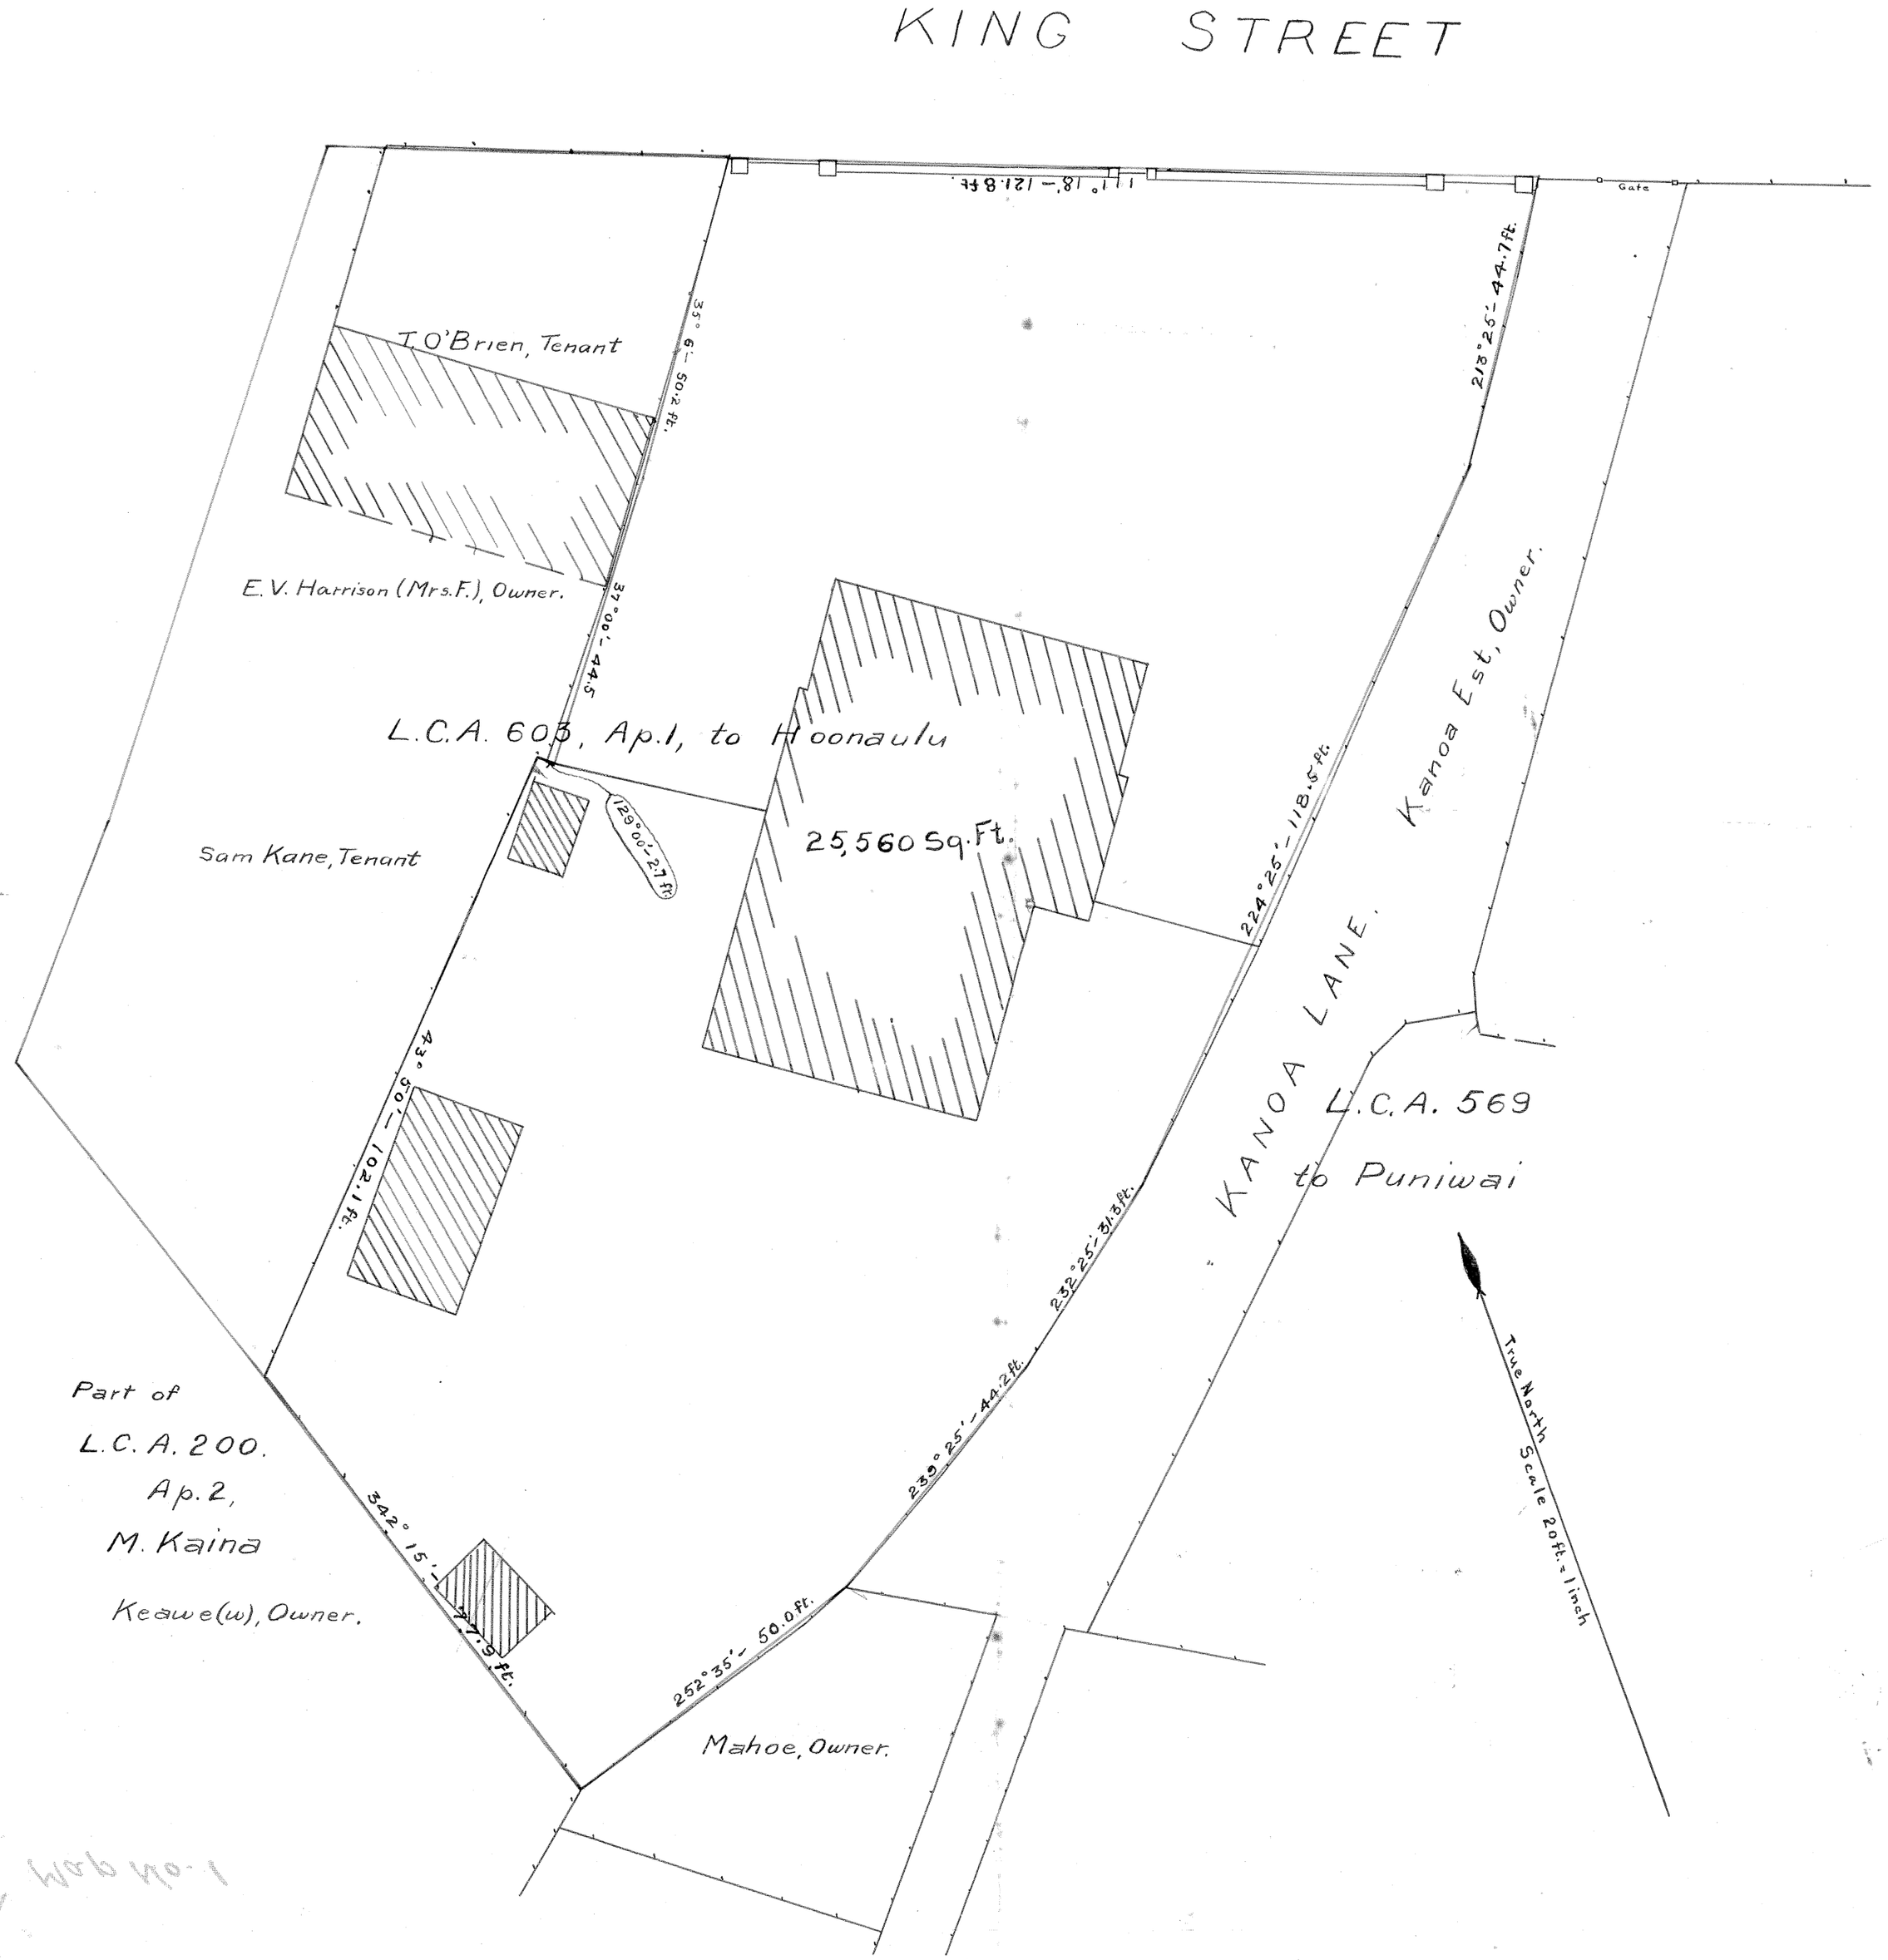

Map no. 1

111 : MAP 1

COURT OF LAND REGISTRATION, TERRITORY OF HAWAII

Map and description with Petition No. 111, Annie K. Hart and James Love, Jr., petitioners.

Land on the southwesterly side of King Street, Honolulu, being a portion of Apana 1 of L. C. A. 603, R. P. 589, to Hoonaulu, bounded and described as follows:

Beginning on the southwesterly side of King Street at middle of partition fence, 71° 30' by true azimuth and 0.4 feet from the north corner of the base of a large brick gate post, and 305° 53' by true azimuth 172.5 feet from a government street monument at the northeasterly corner of Alapai and King Streets, said monument being set on a 12 - ft. offset to the southeasterly side of Alapai Street and on a 10- ft. offset to the northeasterly side of King Street, and running by true azimuths:

1. 35° 6', 50.2 feet, along land of E. V. Harrison;
2. 37° 00', 44.5 " , " same;
3. 129° 00', 2.7 " , " " ;
4. 43° 50', 102.1 " , " " ;
5. 342° 15', 77.9 " , " land of Keawe (w);
6. 252° 35', 50.0 " , " " " Mahoe;
7. 239° 25', 44.2 " , " Kanoa lane;
8. 232° 25', 31.3 " , " " " ;
9. 224° 25', 118.5 " , " " " ;
10. 213° 25', 44.7 " , " " " to southwesterly side of King Street, to a point, 309° 00', 0.85 feet, from the east corner of the base of a brick gate post;
11. 111° 18', 121.8 " , " King Street to the initial point.

Containing an area of 25,560 square feet, a little more or less.

Honolulu, Sept. 22, 1906.

Arthur C. Alexander
Surveyor

Annie K. Hart and
James R. Love
by their attorneys
Castle & Withington
per W. A. Greenwell

Petition No. 111
Court of Land Registration
FILED
SEP 27 1906
2 o'clock 30 min. P.M.
M. Hitchcock
Registrar

The above survey and plan has been duly examined by me and found correct.

G. J. Brown
Asst. Eng. & Surveyor,
Land Reg. Court

March 13
1907