MAP 2

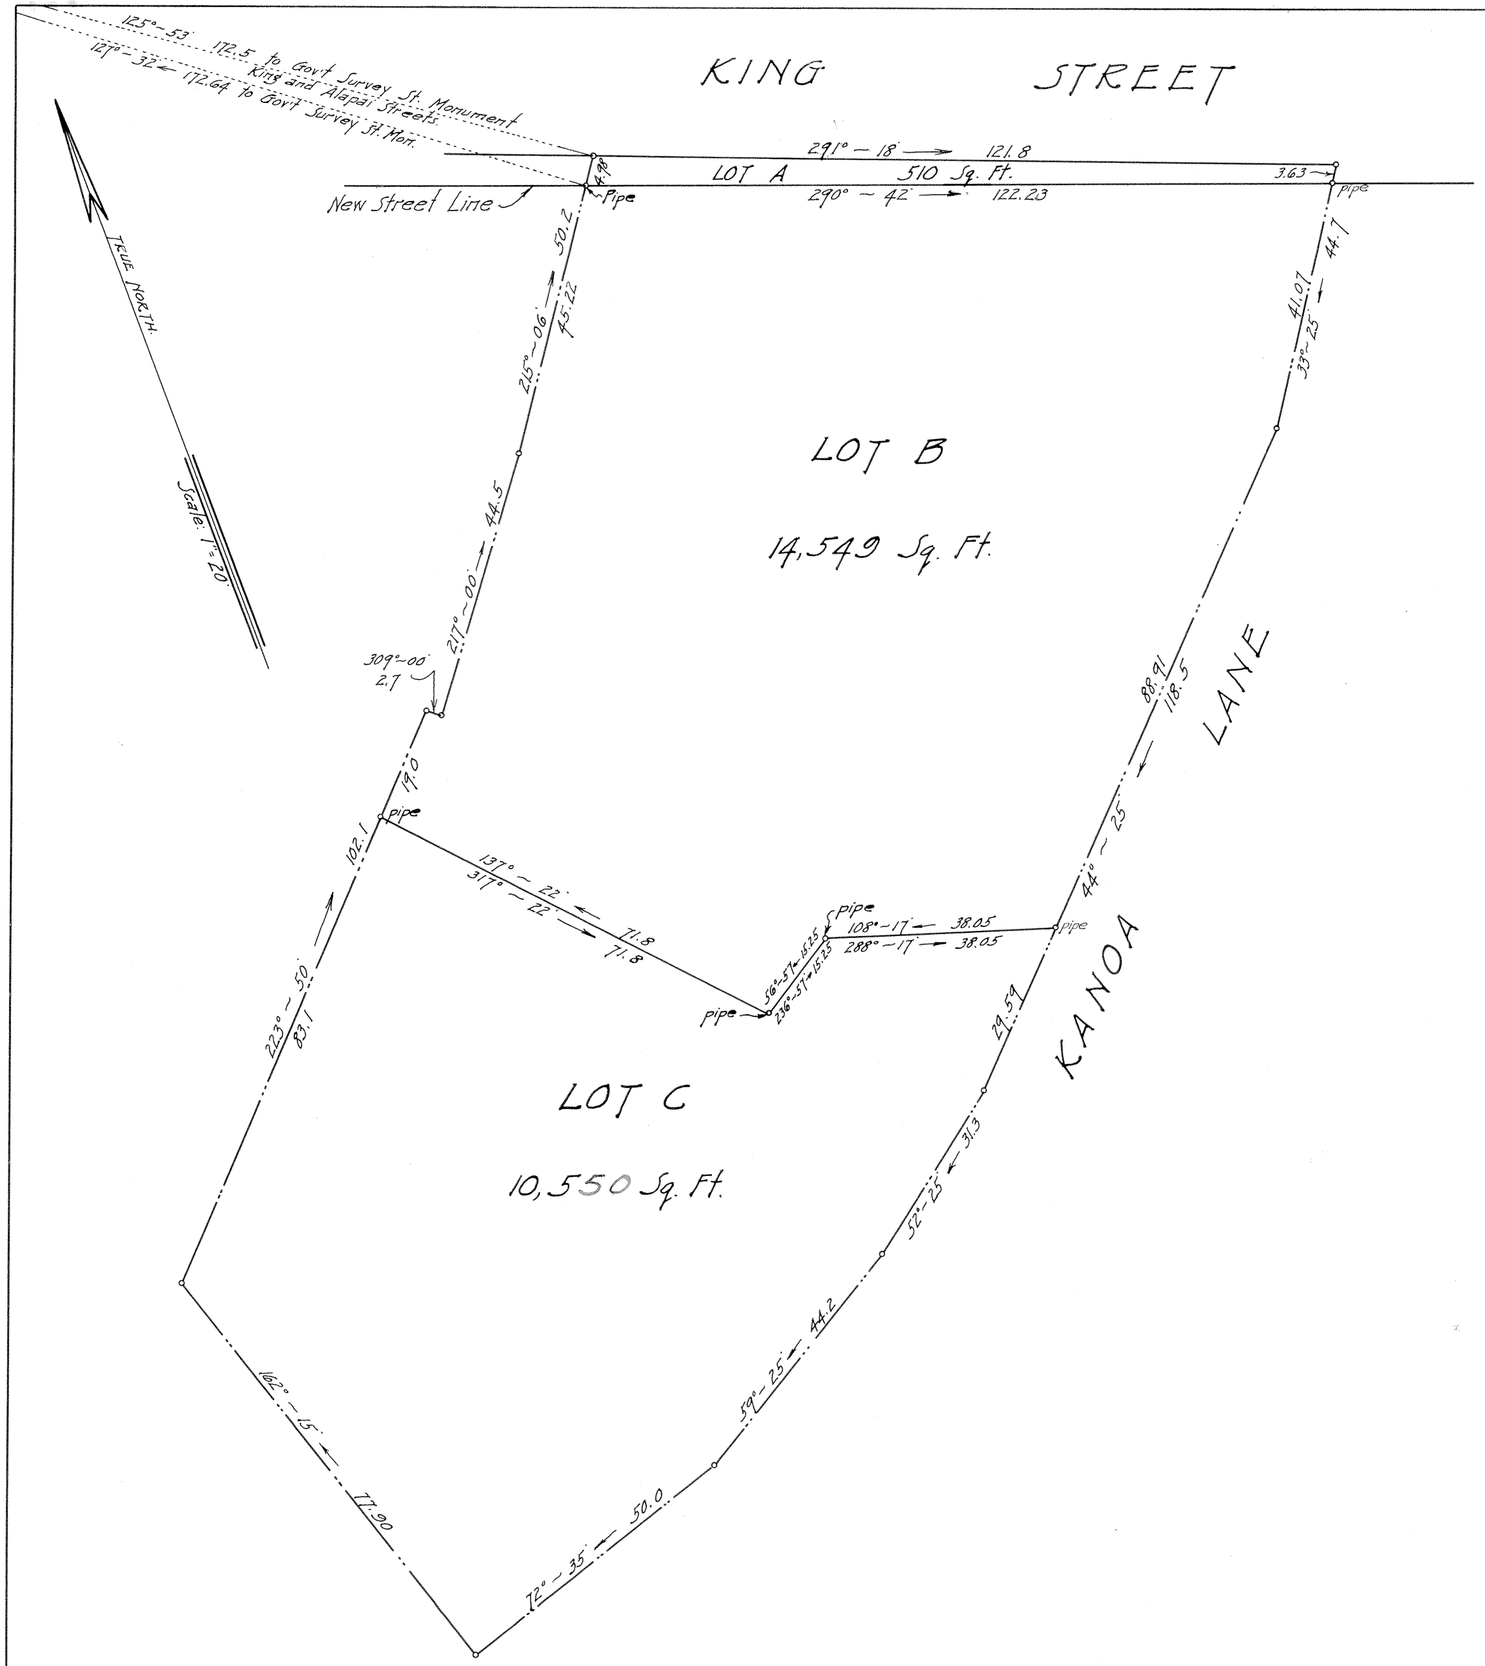

LAND COURT
TERRITORY OF HAWAII

SUBDIVISION OF
LAND COURT APPLICATION No. 111

Situated on the Southwest side of King St,
Southeasterly from Alapai Street,
HONOLULU, OAHU, T. H.

Scale: 1 inch = 20 feet.

Honolulu, T. H.
April 15, 1924.

WRIGHT, HARVEY & WRIGHT.
By: Geo. F. Wright
Surveyor & Maker of Plan.
855 Kaahumanu Street.

Hinode Macaroni Company, Limited Applicant
by Chas. M. Hite
Its Attorney

Filed April 15 1924
J. H. Fisher
Registrar

I hereby certify that the map hereon being a subdivision of Land Court Application No. 111 has been examined and verified and found to be correct.

Honolulu, T. H.
April 19, 1924.

Walter E. Wall,
Surveyor, Territory of Hawaii.

APPROVED: April 19, 1924.

Ray J. O'Brien
Judge of the Land Court.