MAP 1

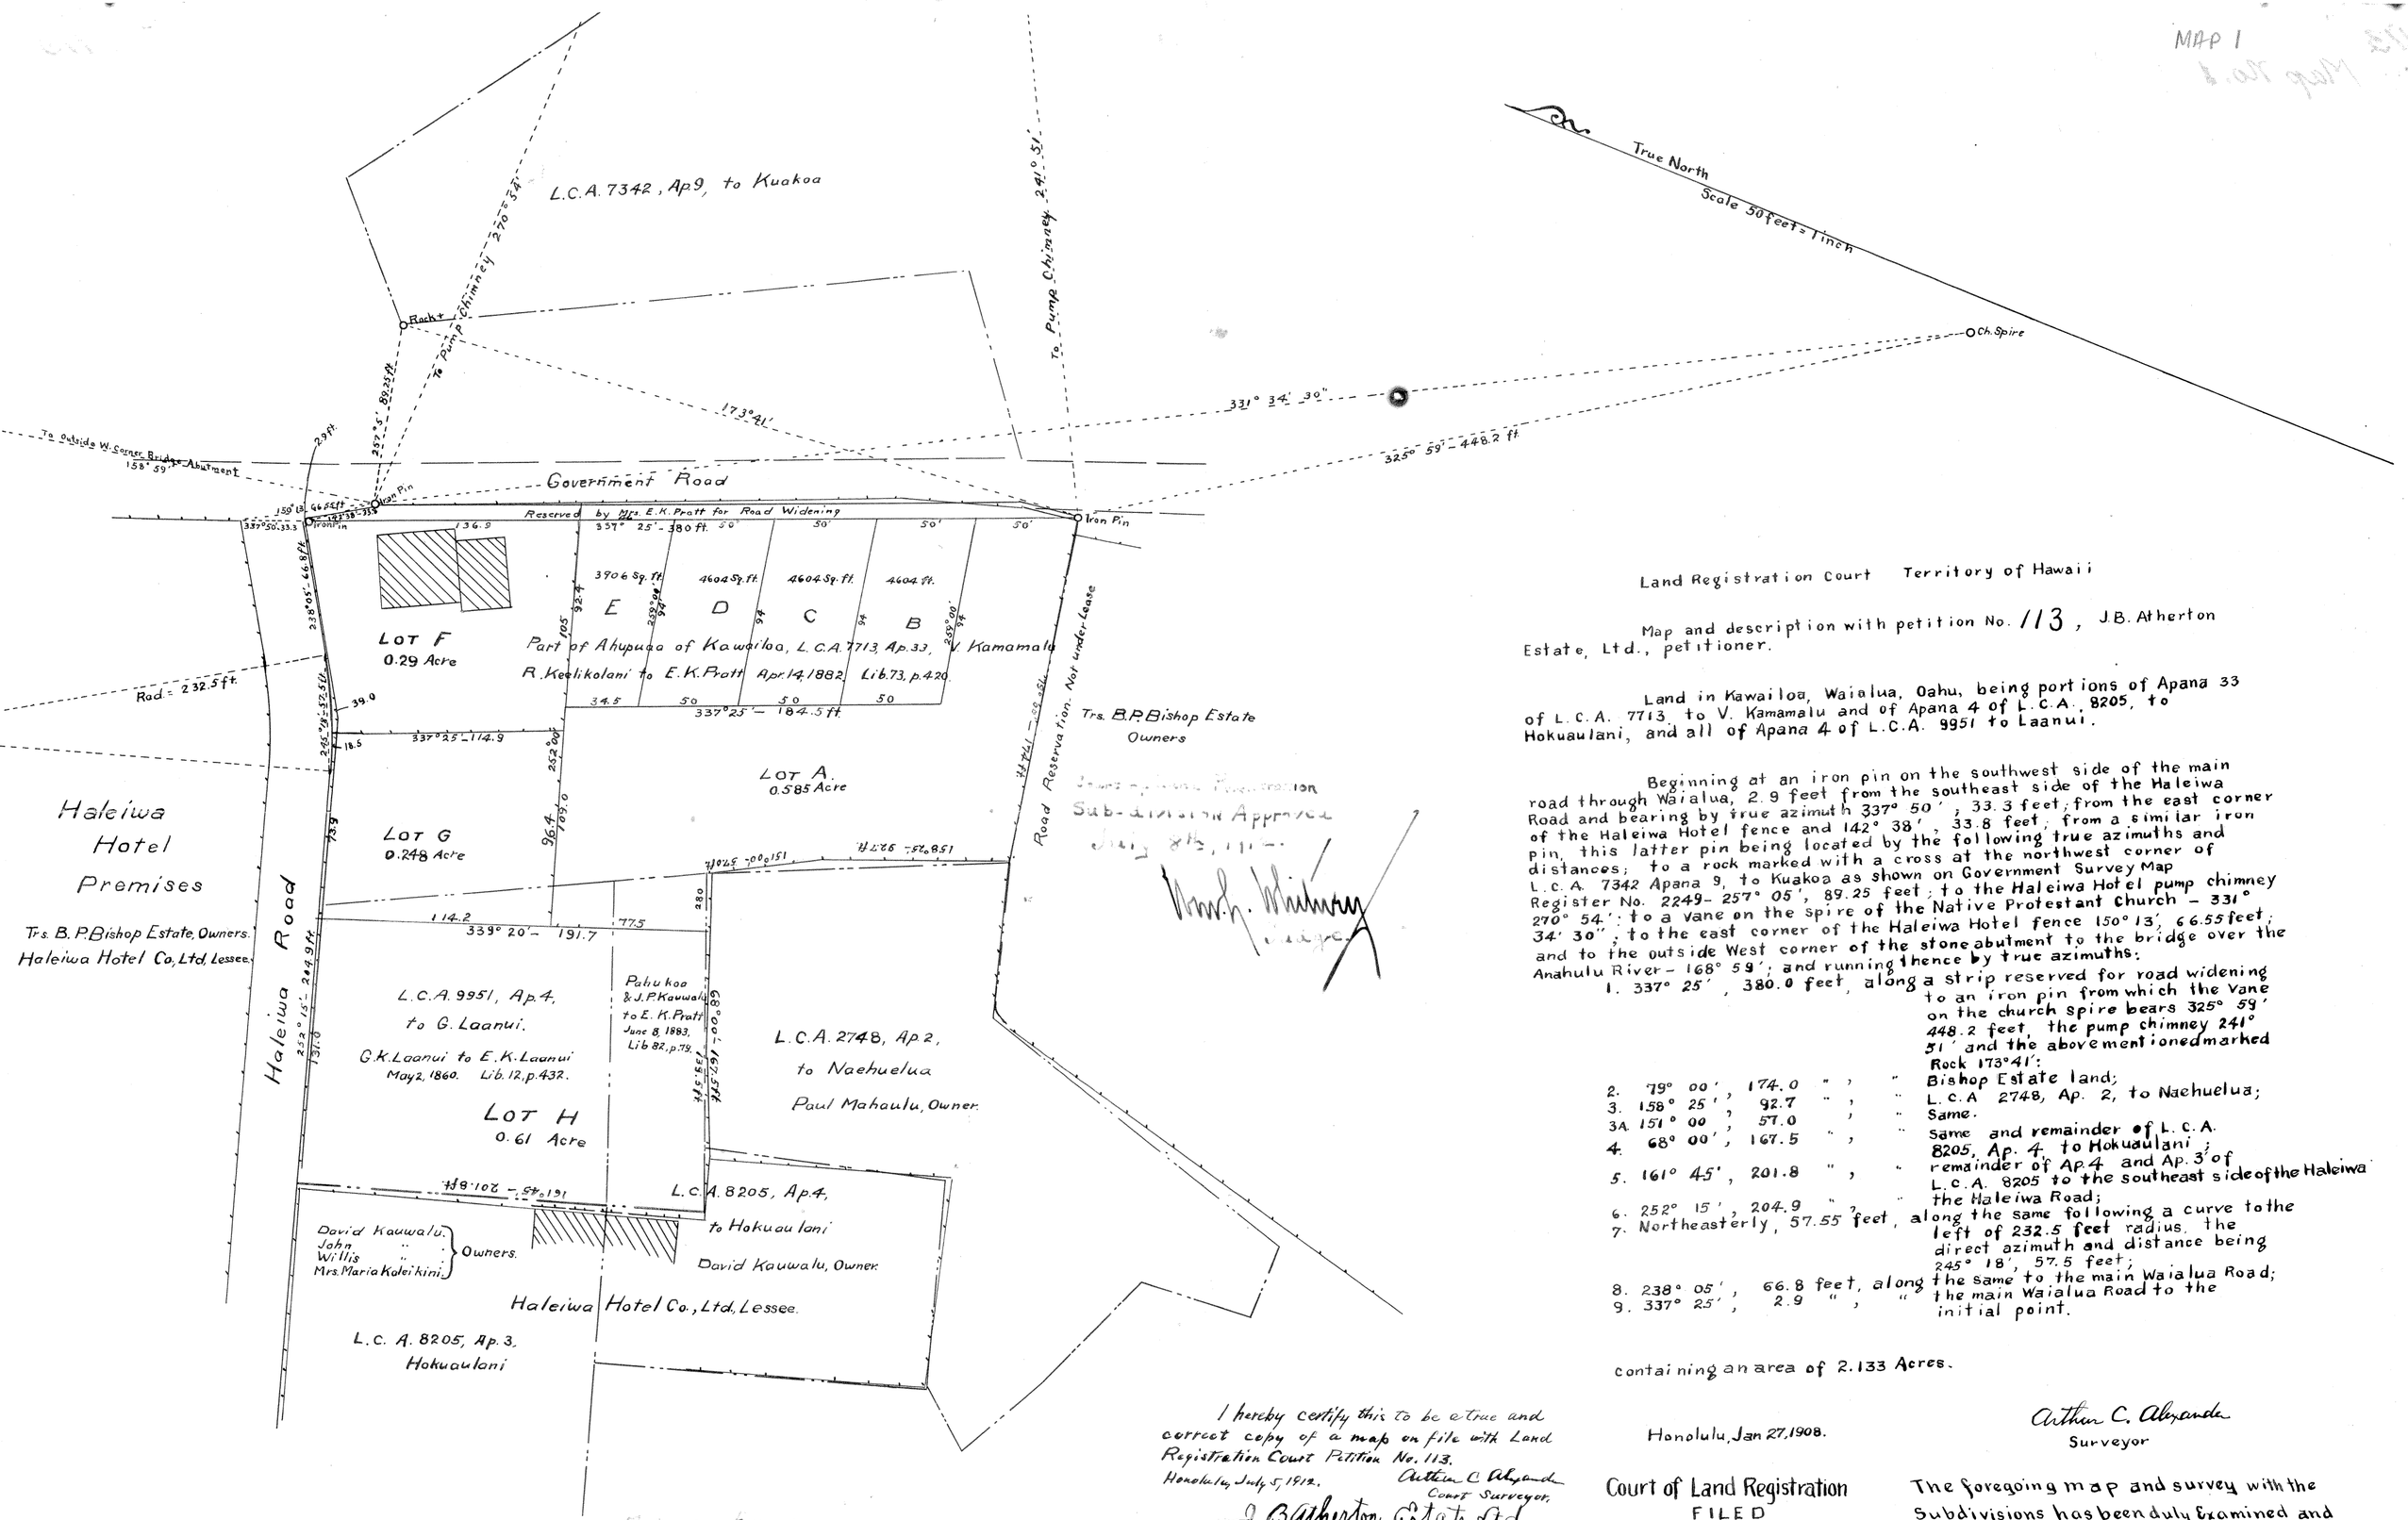

Land Registration Court Territory of Hawaii

Map and description with petition No. 113, J.B. Atherton Estate, Ltd., petitioner.

Land in Kawailoa, Waialua, Oahu, being portions of Apana 33 of L.C.A. 7713 to V. Kamamalu and of Apana 4 of L.C.A. 8205, to Hokuaulani, and all of Apana 4 of L.C.A. 9951 to Laanui.

Beginning at an iron pin on the southwest side of the main road through Waialua, 2.9 feet from the southeast side of the Haleiwa Road and bearing by true azimuth 337° 50', 33.3 feet; from the east corner of the Haleiwa Hotel fence and 142° 38', 33.8 feet, from a similar iron pin, this latter pin being located by the following true azimuths and distances; to a rock marked with a cross at the northwest corner of L.C.A. 7342 Apana 9, to Kuakoa as shown on Government Survey Map Register No. 2249 - 257° 05', 89.25 feet; to the Haleiwa Hotel pump chimney 270° 54'; to a vane on the spire of the Native Protestant Church - 331° 34' 30", to the east corner of the Haleiwa Hotel fence 150° 13', 66.55 feet; and to the outside West corner of the stone abutment to the bridge over the Anahulu River - 168° 59'; and running thence by true azimuths:

1. 337° 25', 380.0 feet, along a strip reserved for road widening to an iron pin from which the Vane on the church spire bears 325° 59' 448.2 feet, the pump chimney 241° 51' and the abovementioned marked Rock 173° 41':
2. 79° 00', 174.0 " , " Bishop Estate land;
3. 158° 25', 92.7 " , " L.C.A 2748, Ap. 2, to Naehuelua;
3A. 151° 00', 57.0 , " Same.
4. 68° 00', 167.5 " , " Same and remainder of L.C.A. 8205, Ap. 4, to Hokuaulani;
5. 161° 45', 201.8 " , " remainder of Ap. 4 and Ap. 3 of L.C.A. 8205 to the southeast side of the Haleiwa Road;
6. 252° 15', 204.9 " , " the Haleiwa Road;
7. Northeasterly, 57.55 feet, along the same following a curve to the left of 232.5 feet radius, the direct azimuth and distance being 245° 18', 57.5 feet;
8. 238° 05', 66.8 feet, along the same to the main Waialua Road;
9. 337° 25', 2.9 " , " the main Waialua Road to the initial point.

containing an area of 2.133 Acres.

Honolulu, Jan 27, 1908.

Arthur C. Alexander
Surveyor

Court of Land Registration
FILED
JAN 27 1908
10 o'clock, 20 min a.m.
W. T. Howard.

The foregoing map and survey with the subdivisions has been duly examined and found correct

J. T. Brown
Asst. Surveyor & Eng. Land Reg. Ct.
Jan. 31st 1908

I hereby certify this to be a true and correct copy of a map on file with Land Registration Court Petition No. 113.
Honolulu, July 5, 1912.
Arthur C. Alexander
Court Surveyor.

J. Atherton Estate Ltd.
by F.P. Atherton,
Secretary.