113

MAP 5

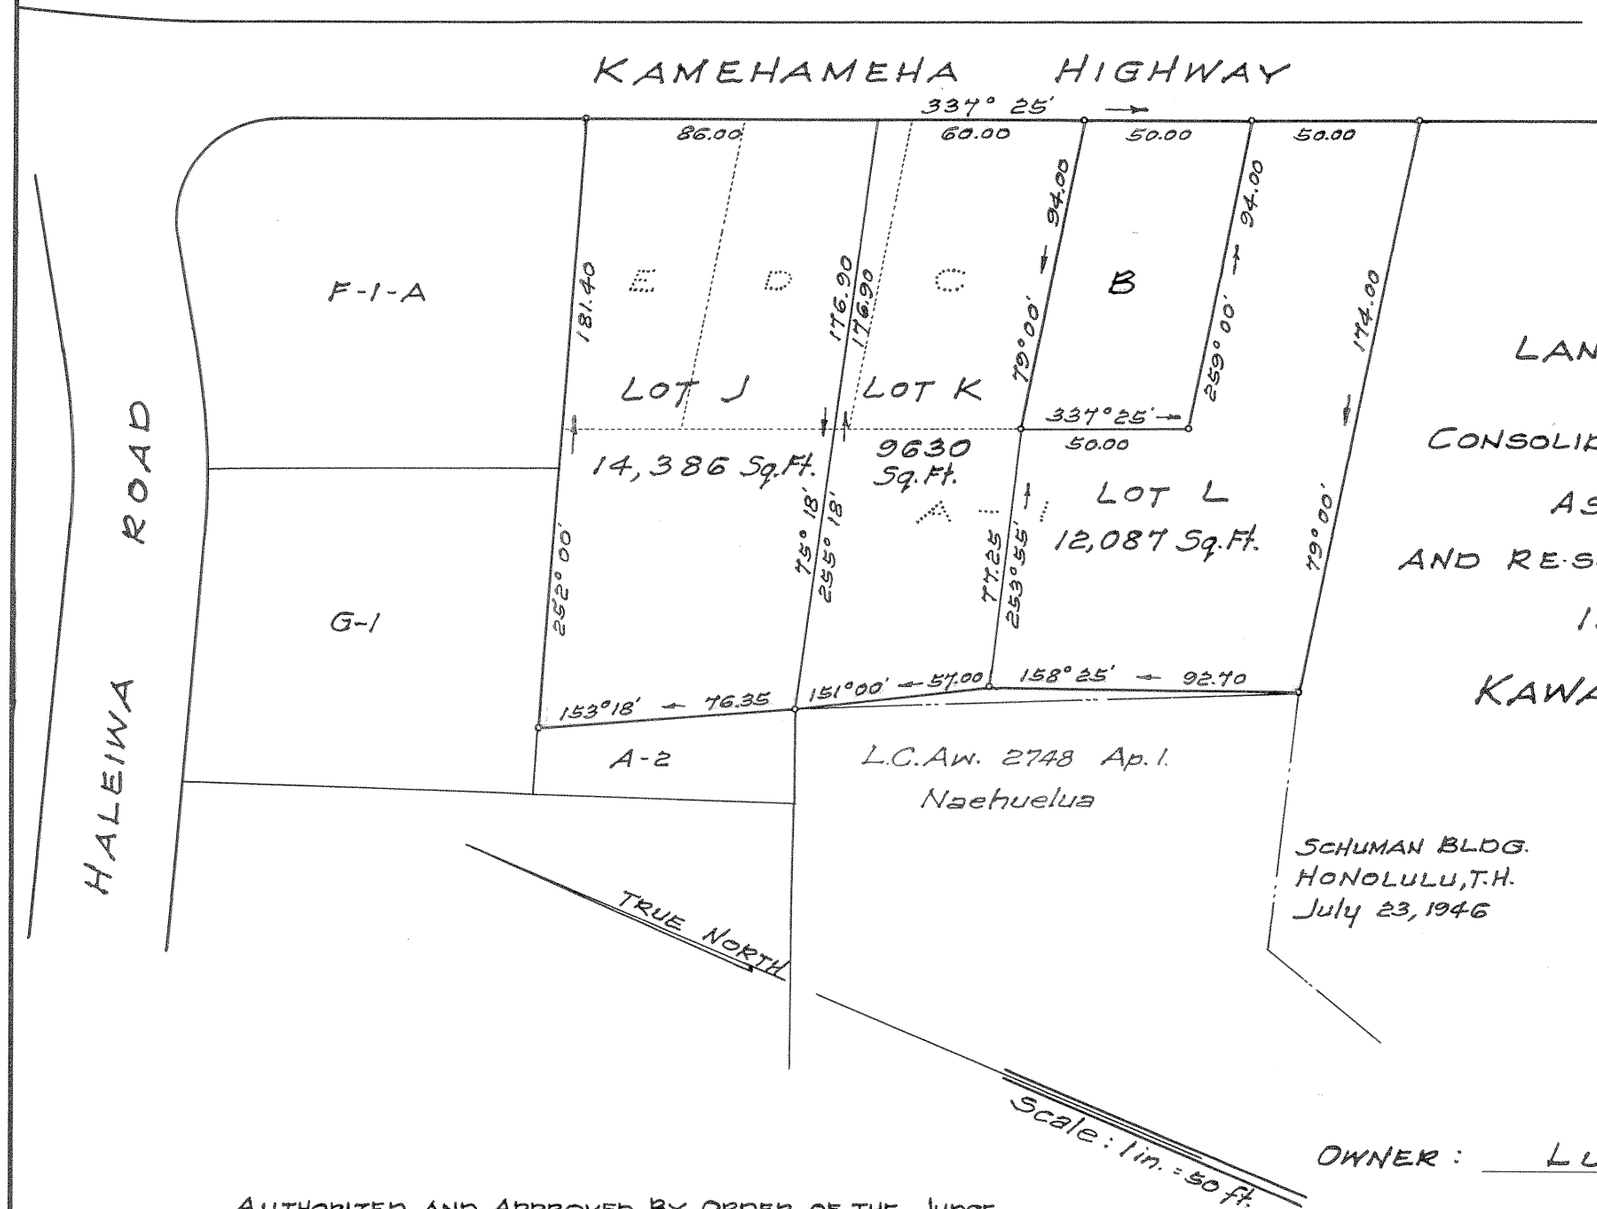

LAND COURT

TERRITORY OF HAWAII

LAND COURT APPLICATION 113

CONSOLIDATION OF LOTS A-1, C, D AND E
AS SHOWN ON MAPS 1 AND 2
AND RE-SUBDIVISION OF SAID CONSOLIDATION
INTO LOTS J, K AND L

KAWAILOA, WAIALUA, OAHU, T.H.

SCHUMAN BLDG.
HONOLULU, T.H.
July 23, 1946

MARCELLINO P. CORREA
REGISTERED LAND SURVEYOR No. 259
HAWAII, U.S.A.

R. M. TOWILL
By Marcellino P. Correa
Registered Professional Surveyor
Certificate 259

OWNER: Lum Sui

Owner's Certificate of Title: 1416

AUTHORIZED AND APPROVED BY ORDER OF THE JUDGE
OF THE LAND COURT DATED: SEPTEMBER 23, 1946
BY ORDER OF THE COURT.

John Thurlholland
REGISTRAR OF THE LAND COURT.

Filed Sept. 14, 1946
Abraham W. Akana
Assistant Registrar

1563

Tax Map Key: 6-6-01-2

10" x 15" = 1 ft

2Bpm