113

MAP 6

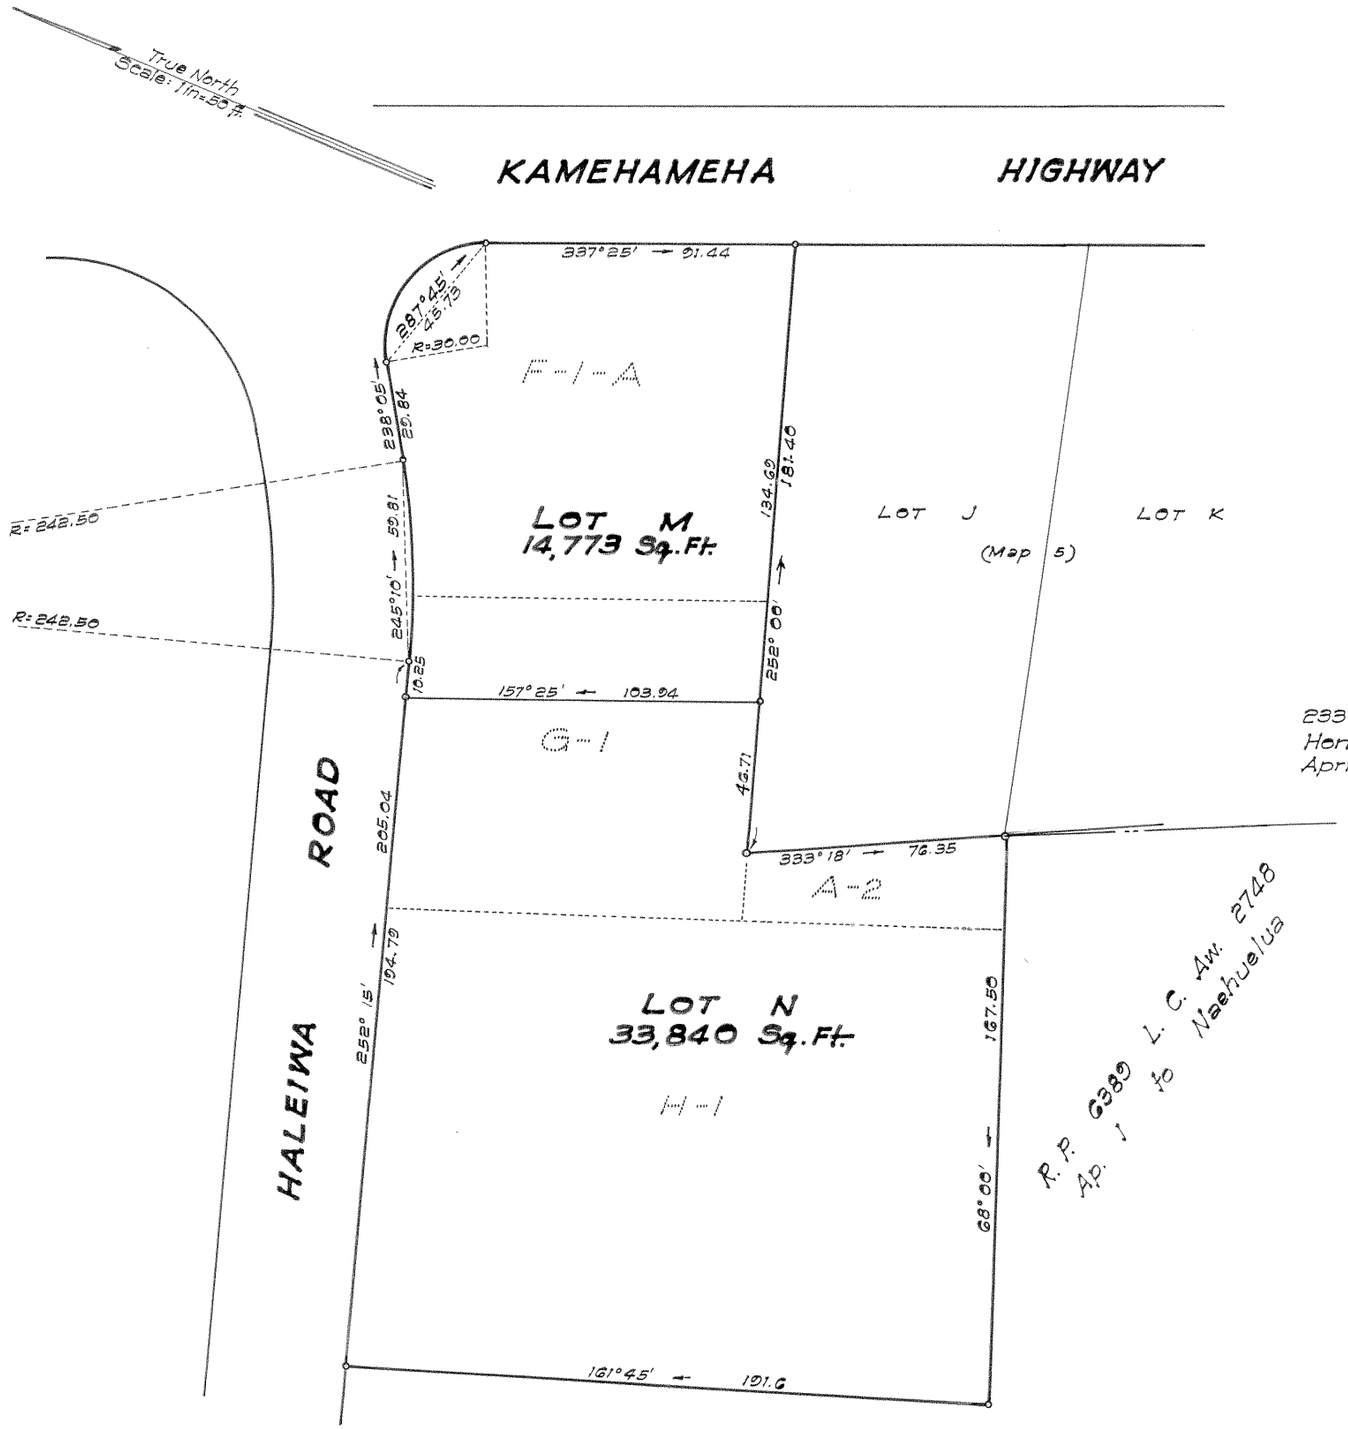

LAND COURT

TERRITORY OF HAWAII

LAND COURT APPLICATION 113

CONSOLIDATION OF LOTS A-2, G-1, H-1 AND F-1-A
AS SHOWN ON MAPS 2 AND 4
AND RESUBDIVISION OF SAID CONSOLIDATION
INTO LOTS M AND N
AT KAWAILOA, WAIALUA, OAHU, T. H.

233 Merchant Street
Honolulu, T. H.
April 16, 1955

R. M. TOWILL CORPORATION LIMITED
By Marcellino P. Correa
Registered Professional Surveyor
Certificate 259

OWNER: HAWAIIAN LAND AND IMPROVEMENT COMPANY, LIMITED
OWNER'S CERTIFICATE OF TITLE: 1415

AUTHORIZED AND APPROVED BY ORDER OF THE JUDGE
OF THE LAND COURT DATED JULY 21, 1955
BY ORDER OF THE COURT.

P. T. Mulholland
REGISTRAR OF THE LAND COURT.

Filed July 19, 1955
P. T. Mulholland Registrar

4492-1

Tax Map Key: 6-6-01:24

16" X 15" = 1. Sq. Ft.