MAP 1

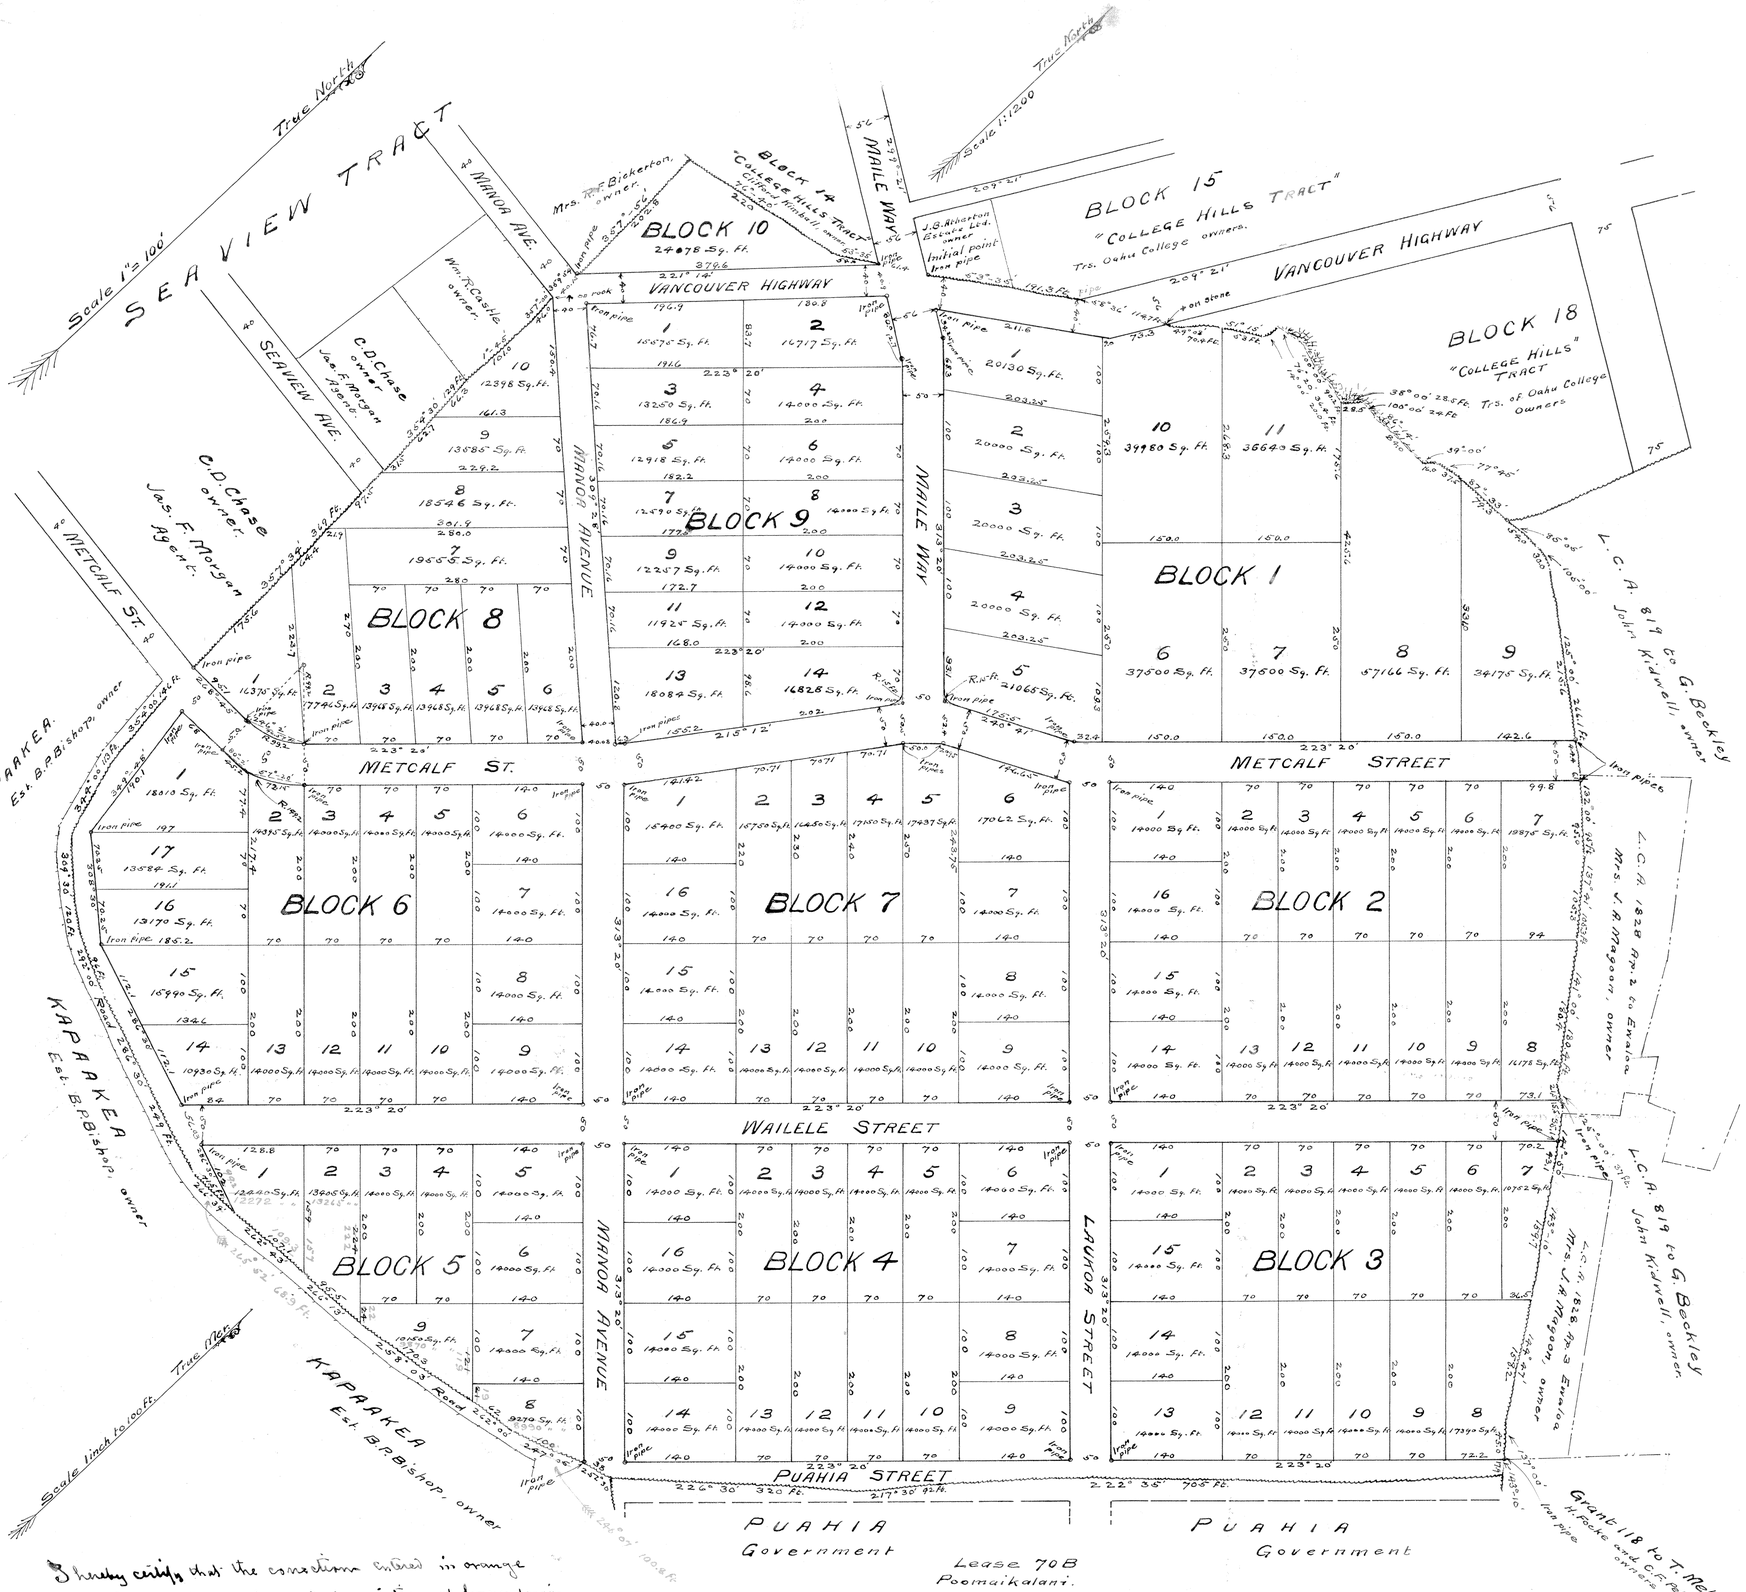

I hereby certify that the corrections entered in orange colored ink on above plan and description of boundaries are correctly made to adjust the said plan and description to the middle of stone wall along the B. P. Bishop Est land of Kapaakea.

J. T. Brown
Asst Surv & Eng.
April 15 1907 Land Reg Ct

I hereby certify that the above is a correct map and description of the premises purported to be described, and that the sub-divisions of the same are correctly shown on above map.

J. T. Brown. Asst Surveyor & Eng.
Feb. 13. 1907 Land Reg Court

No 115
Court of Land Registration
FILED
FEB 7 1907
10 o'clock 45 min. A.M.
W. A. Howard
Registrar.

COURT OF LAND REGISTRATION, TERRITORY OF HAWAII.

Map and description with Petition No 115 H. Focke and Walter E. Wall, petitioners.

"Highland Park" Residence Tract, in Manoa, Oahu, known as the land of Pilipili, being Royal Patent (Grant) 882 to T. Metcalf.

Commencing at a driven iron pipe at the North corner of Maile Way and the extension of Vancouver Highway, said iron pipe marking the Southeast corner of land described in Land Registration Court Certificate No. 104 to the J. B. Atherton Estate, Ltd., its true azimuth and distance from the Rocky Hill Triangulation Station being 287° 16', 1924 feet, and running thence by true azimuths:

1.	53° 35'	115.4	feet,	along stonewall along Block 14 of the College Hills Tract (at 61.4 feet passing over a driven iron pipe at the West corner of Maile Way and Vancouver Highway Extension);
2.	76° 40'	220.0	"	" same to junction of walls;
3.	357° 56'	202.8	"	" the West base of stonewall along the Sea View Tract to a driven iron pipe at the junction of Manoa Ave. and Vancouver Highway Extension;
4.	359° 54'	40.15	"	" same across Manoa Avenue to a ↑ on a rock at an angle in the street;
5.	357° 00'	46.0	"	" Same;
6.	1° 45'	101.0	"	" " ;
7.	354° 30'	129.0	"	" " ;
8	357° 34'	369.0	"	" " to a driven iron pipe on the North side of Metcalf Street;
9.	354° 00'	146.0	"	across Metcalf Street and along South base of stonewall along land of Kapaakea;
10.	344° 00'	113.0	"	along same;
11.	305° 30'	120.0	"	" " ;
12.	292° 00'	96.0	"	" " ;
13.	286° 30'	249.0	"	" " ;
14.	266° 39'	71.5	"	" " ;
15.	262° 43'	107.1	"	" " ;
16.	266° 13'	95.5	"	" " ;
17.	258° 03'	170.3	"	" " ;
18	262° 00'	62.0	"	" " ;
19	247° 05'	100.0	"	" " to a driven iron pipe at the West corner of Manoa Avenue and Puahia Street;
20.	252° 30'	38.0	"	to junction of stone walls;
21.	226° 30'	320.0	"	along the Southwest base of stonewall along government land of Puahia;
22.	217° 30'	92.0	"	" Same;
23.	222° 35'	705.0	"	" " to corner of Stonewall;
24.	142° 10'	17.9	"	" Grant 118 to T. Metcalf to a driven iron pipe on the Northwest side of Puahia Street;
25.	137° 00'	45.0	"	" stonewall along Apana 3 of L. C. A. 1828 to Ewalua;
26.	144° 47'	158.2	"	" same;
27.	143° 10'	159.7	"	" " ;
28.	141° 50'	78.2	"	" stonewall, along land described in Land Registration Court Petition No. 108, J. Kidwell, petitioner (at 43.1 feet passing over a driven iron pipe on the Southeast side of Wailele Street);
29.	125° 00'	37.0	feet	along stonewall along Ap. 2 of L. C. A. 1828 to Ewalua (at 15.5 feet passing over a driven iron pipe on the Northwest side of Wailele St.);
30.	141° 00'	180.4	"	" Same;
31.	137° 41'	105.3	"	" " ;
32.	132° 00'	95.0	"	" " to a driven iron pipe on the Southeast side of Metcalf St.;
33.	125° 00'	266.1	"	" same and land described in Land Registration Court Petition No. 108, (at 50.5 feet passing over a driven iron pipe on the Northwest side of Metcalf Street);
34.	105° 00'	30.0	"	" Land Registration Court Petition No. 108;
35.	85° 05'	54.0	"	" same to junction of Stonewalls;
36.	87° 33'	79.3	"	" South base of stone wall along College Hills Tract;
37.	77° 45'	37.5	"	" Same;
38.	39° 00'	16.0	"	" " ;
39.	86° 14'	84.0	"	" " ;
40.	100° 00'	24.0	"	" " ;
41.	38° 00'	28.5	"	" " ;
42.	100° 00'	90.2	"	" " ;
43.	76° 20	36.4	"	" " ;
44	14° 00'	20.0	"	" " ;
45.	51° 15'	53.0	"	" " ;
46.	49° 8'	70.4	"	" " to a cross cut on a rock on the Southeast side of Vancouver Highway;
47.	58° 36'	114.7	"	across Vancouver Highway to a driven pipe at an angle in the street;
48.	53° 35'	191.3	"	along the College Hills Tract and land described in Land Registration Court Certificate No 104 to the initial point.

Containing an area of 54 acres

Arthur C. Alexander
Surveyor

Map by W. E. Wall.
Honolulu, January, 1907.

Walter E. Wall
Hermann Focke
Petitioners