MAP 2

Sec. 2. Part A = 171,575 SQ. FT.
Part B = 165,480 " "
Part C = 96,318 " "
Part D = 1,894,860 " " Inc. Sec. 1. Part A
Part E = 24,078 " "
Total = 2,352,311 " " = 54. Acr =
Orig. Land Court Petition No. 115

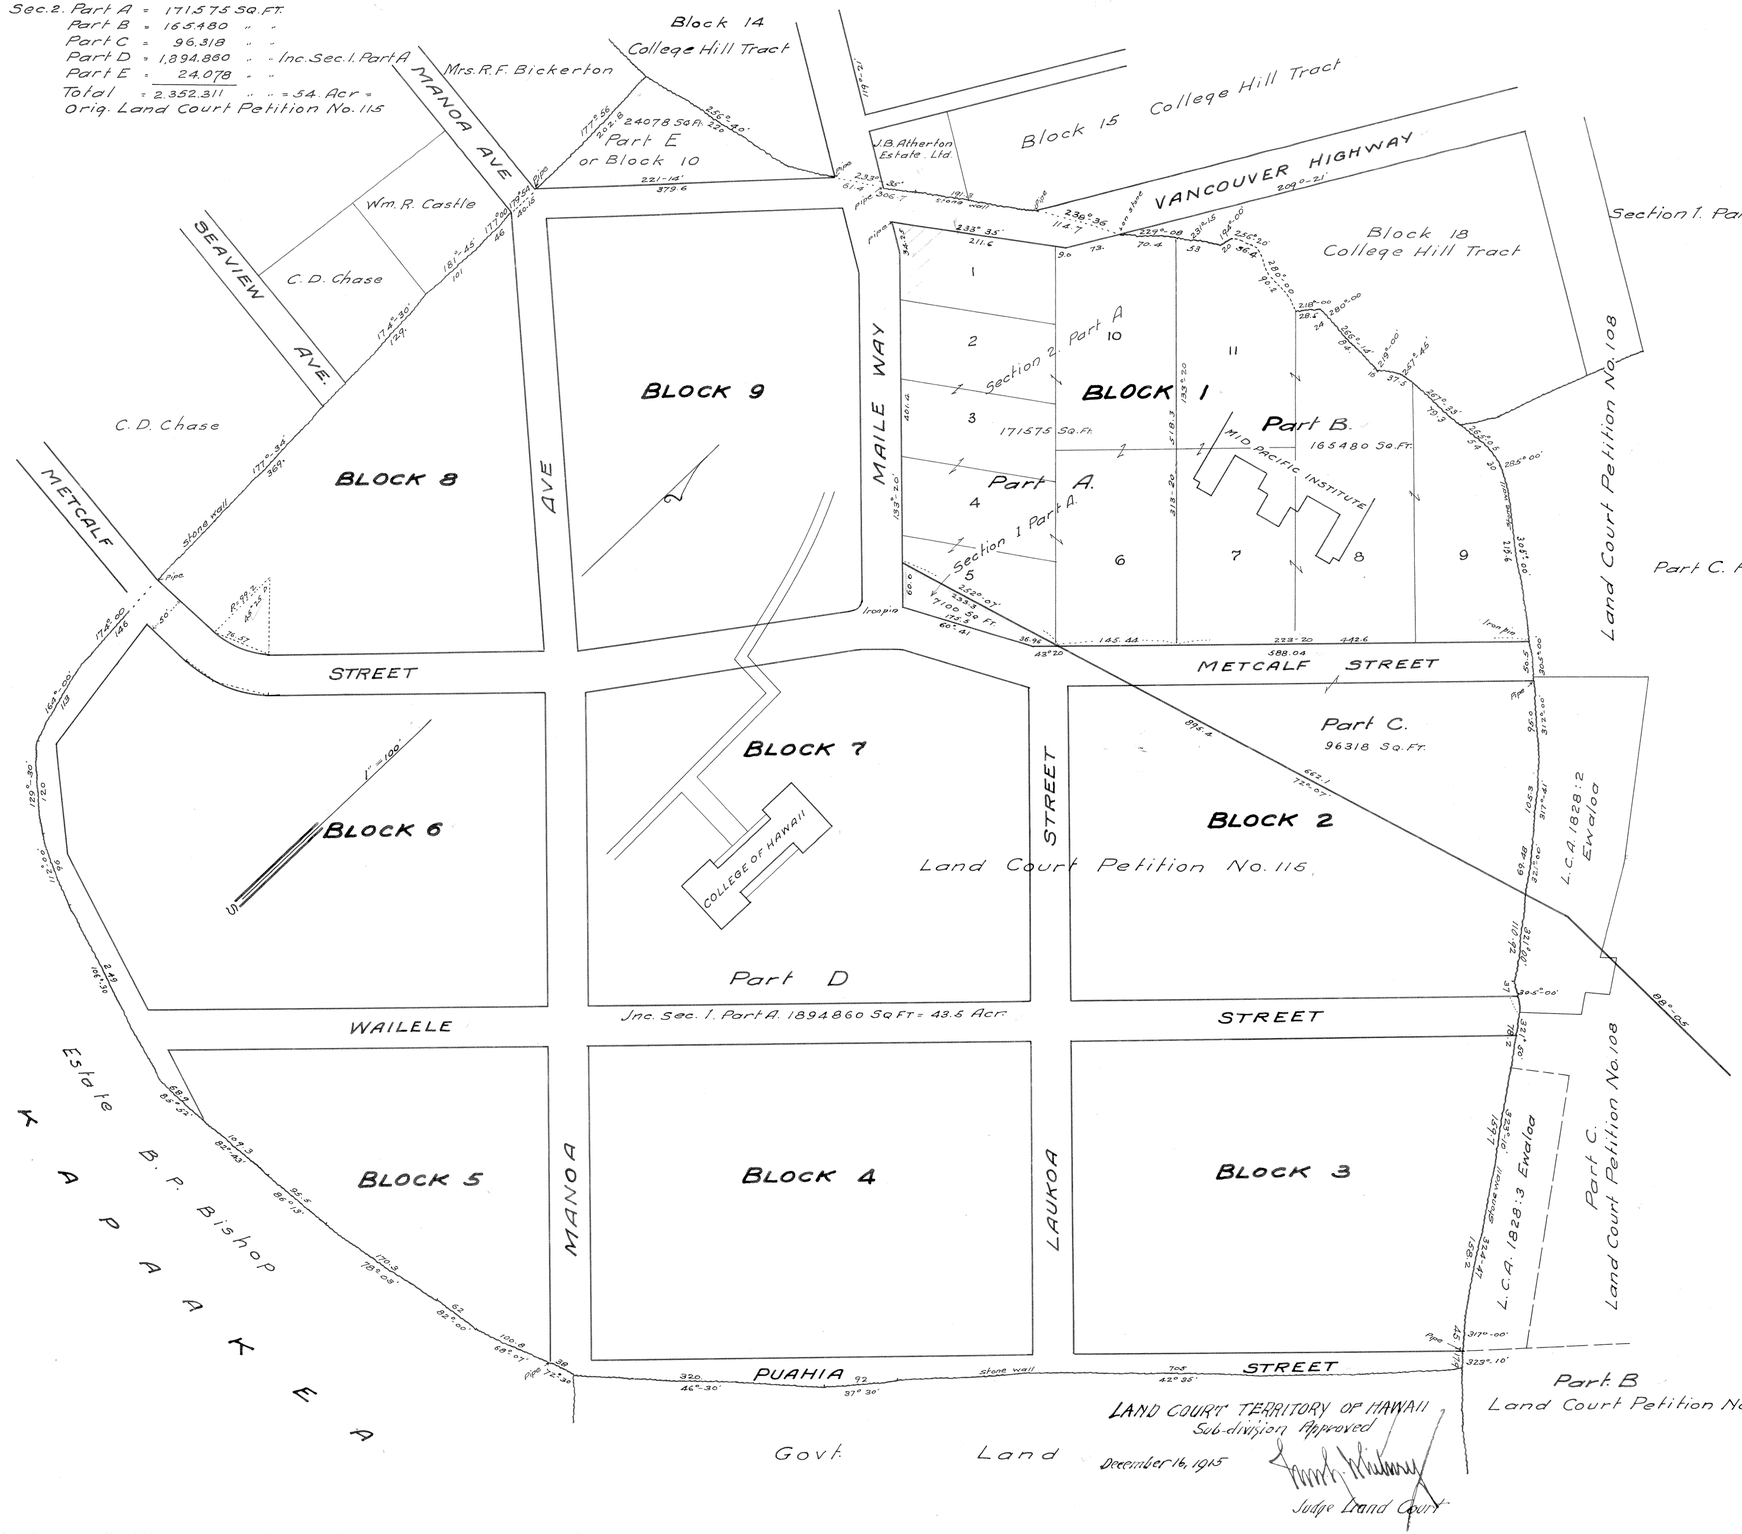


LAND COURT TERRITORY OF HAWAII
Sub-division Approved
December 16, 1915
Judge Land Court

TERRITORY OF HAWAII
LAND COURT

Subdivision of Land described in Petition No. 115

LAND AT PILIPILI. MANOA VALLEY

HONOLULU. OAHU.

Section 1. Part A. Portion of Block 1. as originally surveyed.
MID-PACIFIC INSTITUTE TO COLLEGE OF HAWAII

Beginning at an iron pipe at the south corner of this piece, at the North corner of Metcalf Street and Maile Way, the coordinates of said point of beginning referred to Government Survey Trig. Station "Rocky Hill" being 925.8 feet South and 2240.5 feet East, and running by true azimuths:-

1. 133° 20' 60.0 feet along the Northeast side of Maile Way;
2. 252 07' 233.3 feet along the remaining portion of the Mid-Pacific Institute premises;
3. 43 20 36.96 feet along the Northwest side of Metcalf Street;
4. 60 41 175.5 feet along the Northwest side of Metcalf Street to the point of beginning.

Area 7,100 Square Feet

Part C. Portion of Metcalf Street and of Block 2 as originally surveyed.
COLLEGE OF HAWAII TO MID-PACIFIC INSTITUTE

Beginning at an iron pipe at the North corner of this piece, on the Northwest side of Metcalf Street, the coordinates of said point of beginning referred to Government Survey Trig. Station "Rocky Hill" being 385.3 feet South and 2822.4 feet East, and running by true azimuths:

1. 305° 00' 50.5 feet along Land Court Petition No. 108 and L.C.A. 1828 Apana 2 to Ewaloa;
2. 312 00 95.0 feet along L.C.A. 1828 Apana 2 to Ewaloa;
3. 317 41 105.3 feet along L.C.A. 1828 Apana 2 to Ewaloa;
4. 321 00 69.48 feet along L.C.A. 1828 Apana 2 to Ewaloa;
5. 72 07 662.1 feet along remaining portion of College of Hawaii premises;
6. 223 20 588.04 feet along the Northwest side of Metcalf Street to the point of beginning.

Area 96,318 Square Feet.

Compiled by H. E. Newton
Asst. Govt. Surveyor.

Honolulu, Hawaii
Nov. 27 - 1914

Section 2. Part A.
Remaining Portion Mid-Pacific Institute.

Beginning at a pipe at the West corner of this piece and the East corner of Maile Way and Vancouver Highway, the coordinates of said point of beginning referred to Government Survey Trig. station "Rocky Hill" being 592.39 feet South and 1875.03 feet East, and running by true azimuths:-

1. 233° 35' 220.6 feet along Vancouver Highway;
2. 209 21' 73.0 feet along Vancouver Highway to + on stone;
3. 229 08 70.4 feet along Block 18, College Hills Tract;
4. 313 20 518.3 feet along Part B;
5. 43 20 145.44 feet along Part C;
6. 72 07 233.3 feet along Section 1. Part A;
7. 133 20 401.4 feet along Maile Way;
8. 119 21 34.25 feet along Maile Way to the point of beginning.

Area 171,575 Sq. Ft.

The above subdivision of Land Court Petition No. 115 has been duly examined by me and approved.

Honolulu
Nov. 9 - 1915

Geo. F. Wright
Asst. Court Surveyor

I hereby certify this to be a true and correct copy of descriptions of Surveys and map filed in the Land court with subdivison of Petition No. 115

Honolulu, Hawaii
November 9, 1915

Walter E. Wall
Surveyor, Territory of Hawaii