MAP 3

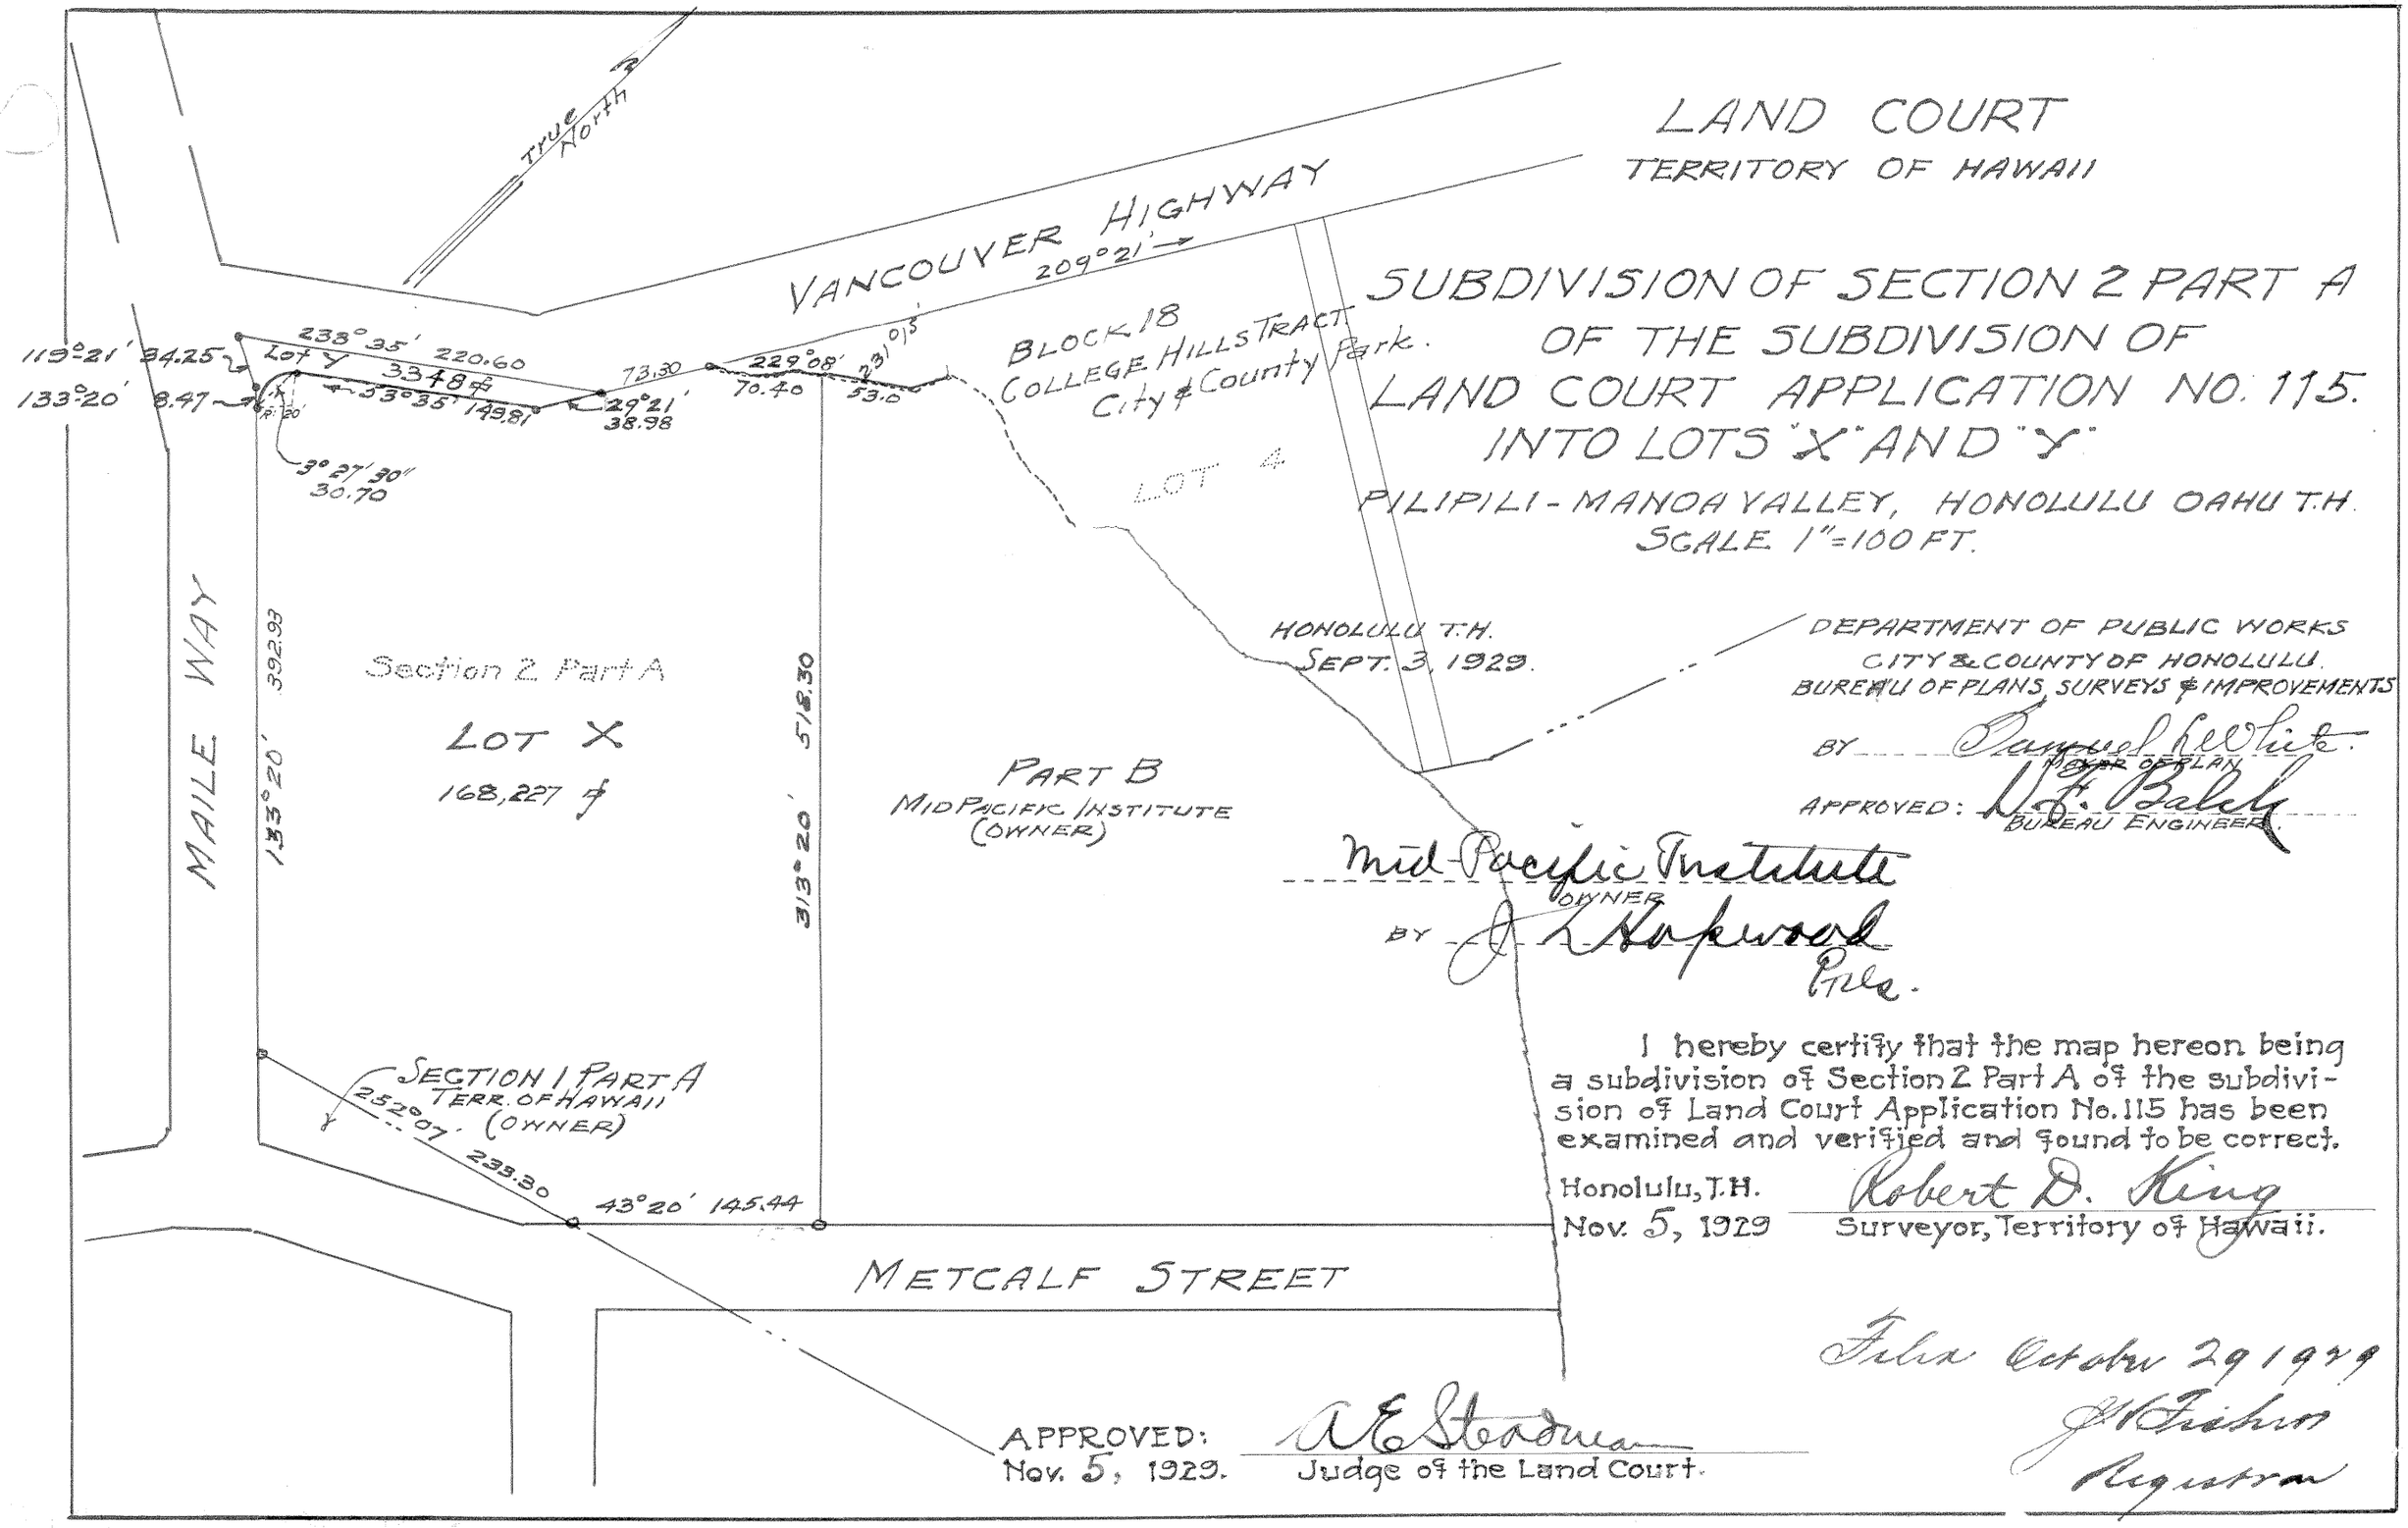

LAND COURT
TERRITORY OF HAWAII
SUBDIVISION OF SECTION 2 PART A
OF THE SUBDIVISION OF
LAND COURT APPLICATION NO. 115.
INTO LOTS "X" AND "Y"
PILIPILI - MANOA VALLEY, HONOLULU OAHU T.H.
SCALE 1" = 100 FT.
True North
VANCOUVER HIGHWAY
209°21'
BLOCK 18
COLLEGE HILLS TRACT
City & County Park.
LOT 4
119°21' 34.25
133°20' 8.47
238°35' 220.60
Lot Y
3348 ⌀
53°35' 149.81
73.30
29°21' 38.98
229°08' 70.40
231°15' 53.0
3°27'30" 30.70
MAILE WAY
133°20' 392.93
Section 2 Part A
LOT X
168,227 ⌀
313°20' 518.30
PART B
MID PACIFIC INSTITUTE
(OWNER)
HONOLULU T.H.
SEPT. 3, 1929.
DEPARTMENT OF PUBLIC WORKS
CITY & COUNTY OF HONOLULU.
BUREAU OF PLANS, SURVEYS & IMPROVEMENTS
BY Samuel L. White
MAYOR OF PLAN
APPROVED: D. F. Balch
BUREAU ENGINEER.
Mid-Pacific Institute
OWNER
BY J. L. Hopewood
Pres.
SECTION 1 PART A
TERR. OF HAWAII
(OWNER)
252°07' 233.30
43°20' 145.44
METCALF STREET
I hereby certify that the map hereon being a subdivision of Section 2 Part A of the subdivision of Land Court Application No. 115 has been examined and verified and found to be correct.
Honolulu, T.H.
Nov. 5, 1929
Robert D. King
Surveyor, Territory of Hawaii.
APPROVED:
Nov. 5, 1929.
A. E. Steadman
Judge of the Land Court.
Filed October 29 1929
J. H. Fishers
Registrar