MAP 7

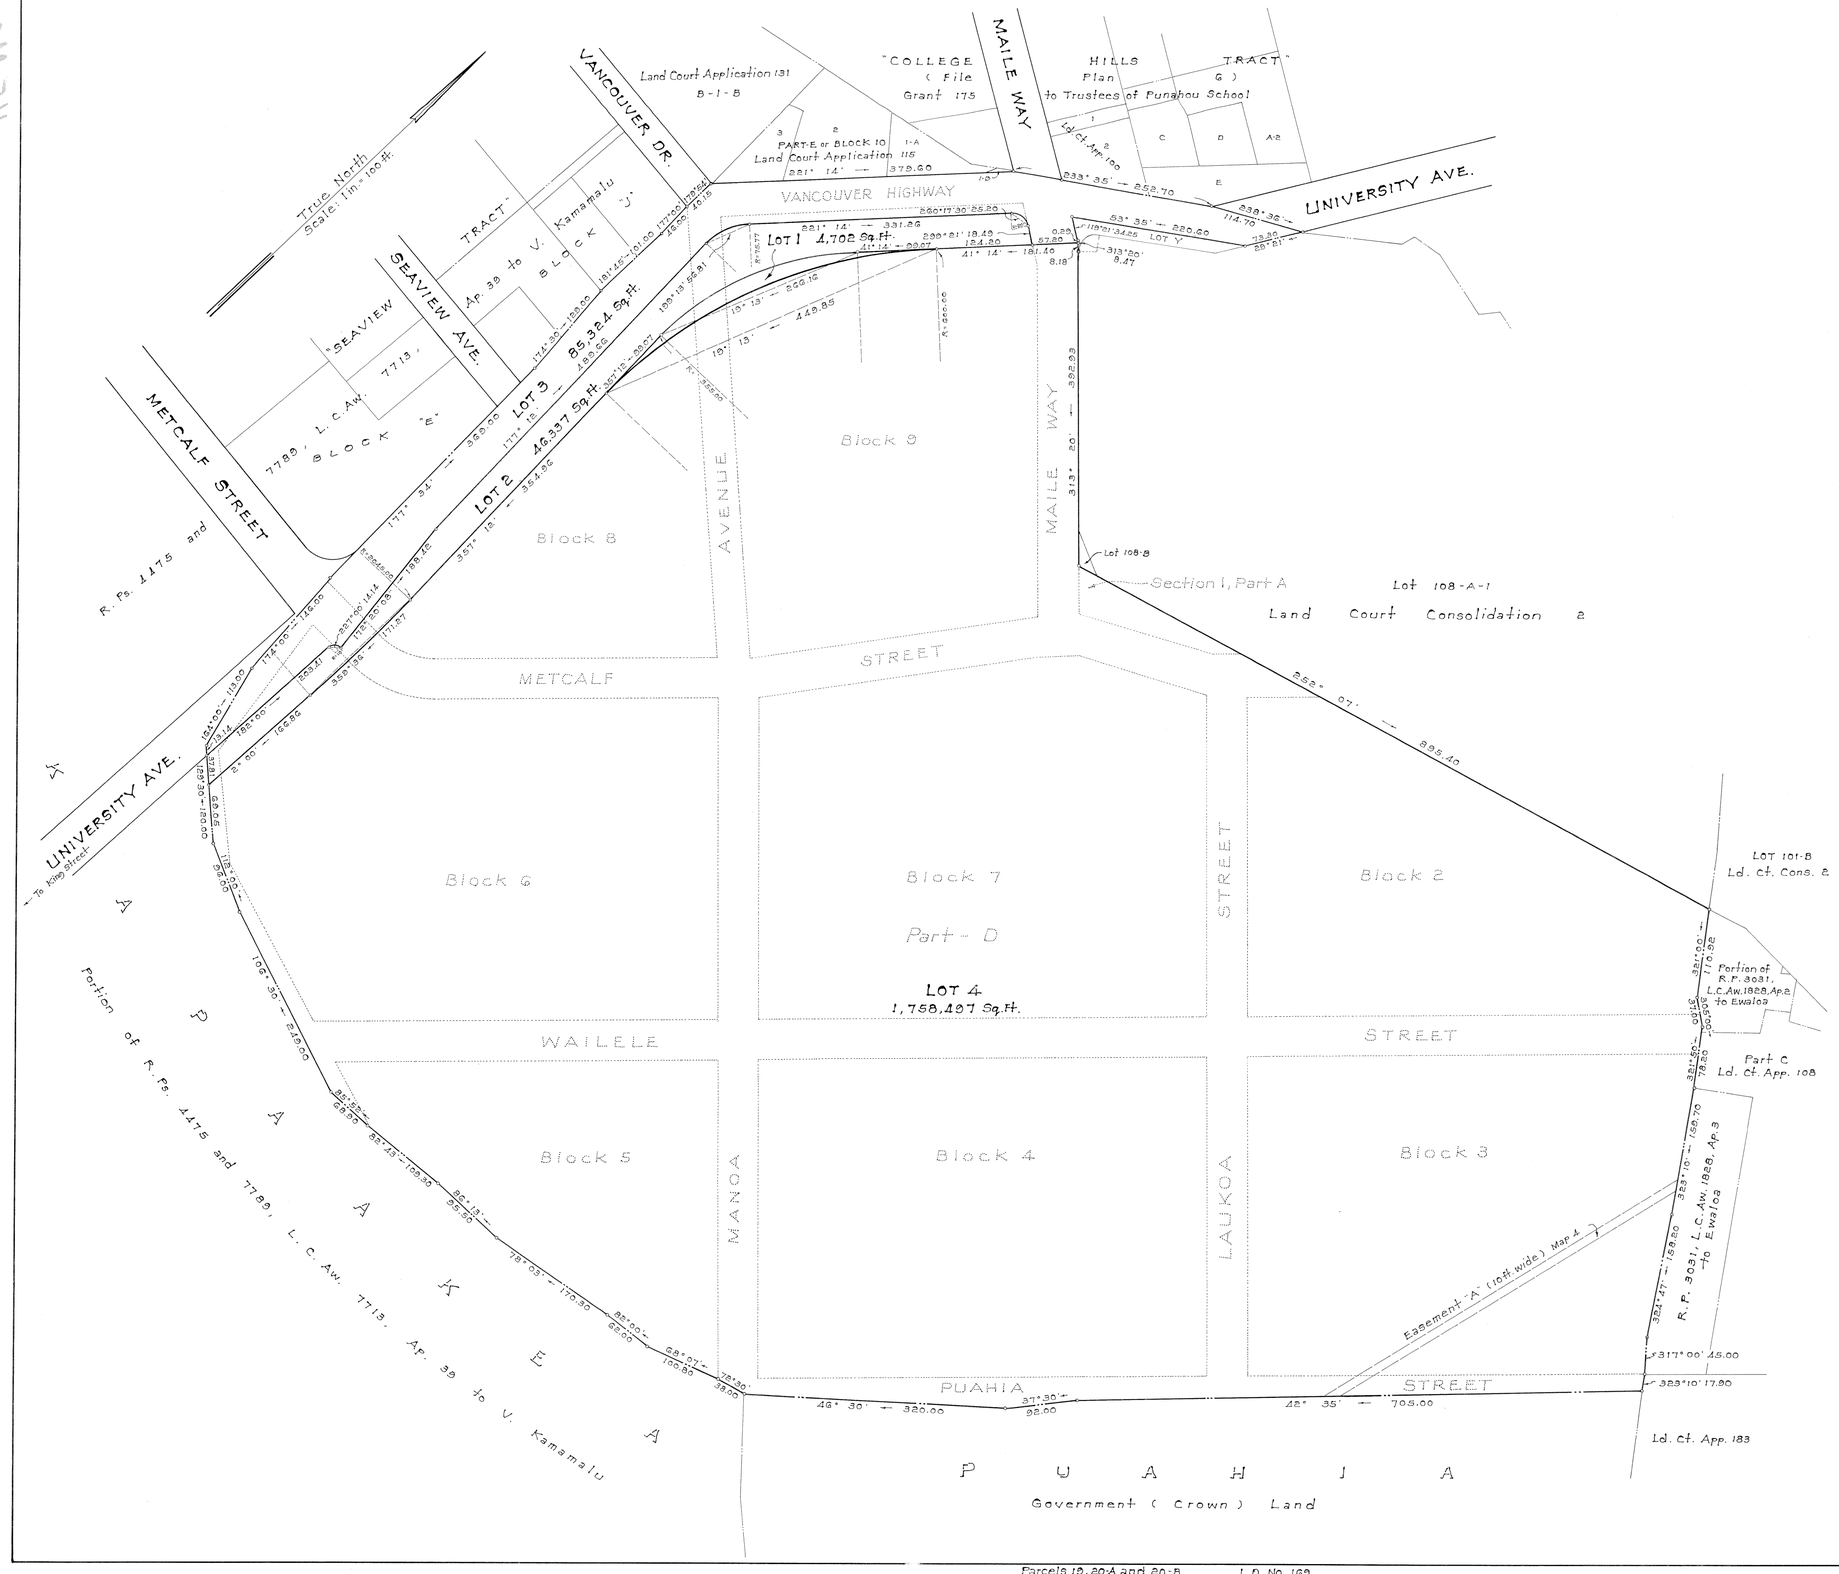

LAND COURT

STATE OF HAWAII

LAND COURT APPLICATION 115

CONSOLIDATION OF BLOCKS 2 TO 9 (INCLUSIVE),
VANCOUVER HIGHWAY, MANOA AVENUE, MAILE WAY,
WAILELE, PUAHIA AND LAUKOA STREETS,
SECTION 1, PART A,
AND A PORTION OF METCALF STREET, BEING PART D
AS SHOWN ON MAP 2,
AND RESUBDIVISION OF SAID CONSOLIDATION
INTO LOTS 1 TO 4 (INCLUSIVE)

AT PILIPILI, MANOA VALLEY, HONOLULU, OAHU, HAWAII

Honolulu, Hawaii
March 3, 1966

ERNEST T. NISHIHARA
REGISTERED LAND SURVEYOR
No. 441
HAWAII, U.S.A.

DEPARTMENT OF PUBLIC WORKS
CITY AND COUNTY OF HONOLULU
DIVISION OF LAND SURVEY AND ACQUISITION

By: Ernest T. Nishihara
Registered Professional Surveyor
Certificate Number 441-S

OWNER : UNIVERSITY OF HAWAII

OWNER'S CERTIFICATE OF TITLE : 103,255

AUTHORIZED AND APPROVED BY ORDER OF THE JUDGE
OF THE LAND COURT DATED : NOVEMBER 29, 1966
BY ORDER OF THE COURT

Rudolph K. Espinda
REGISTRAR OF THE LAND COURT

Filed October 25, 1966 Paul Coffman

Tax Map Key : 2 - 8 - 23

Parcels 19, 20-A and 20-B I. D. No. 169
University Avenue Widening
12 - 4 - 8 - 45

21" x 32" = 4.7 Sq. Ft.