MAP 8

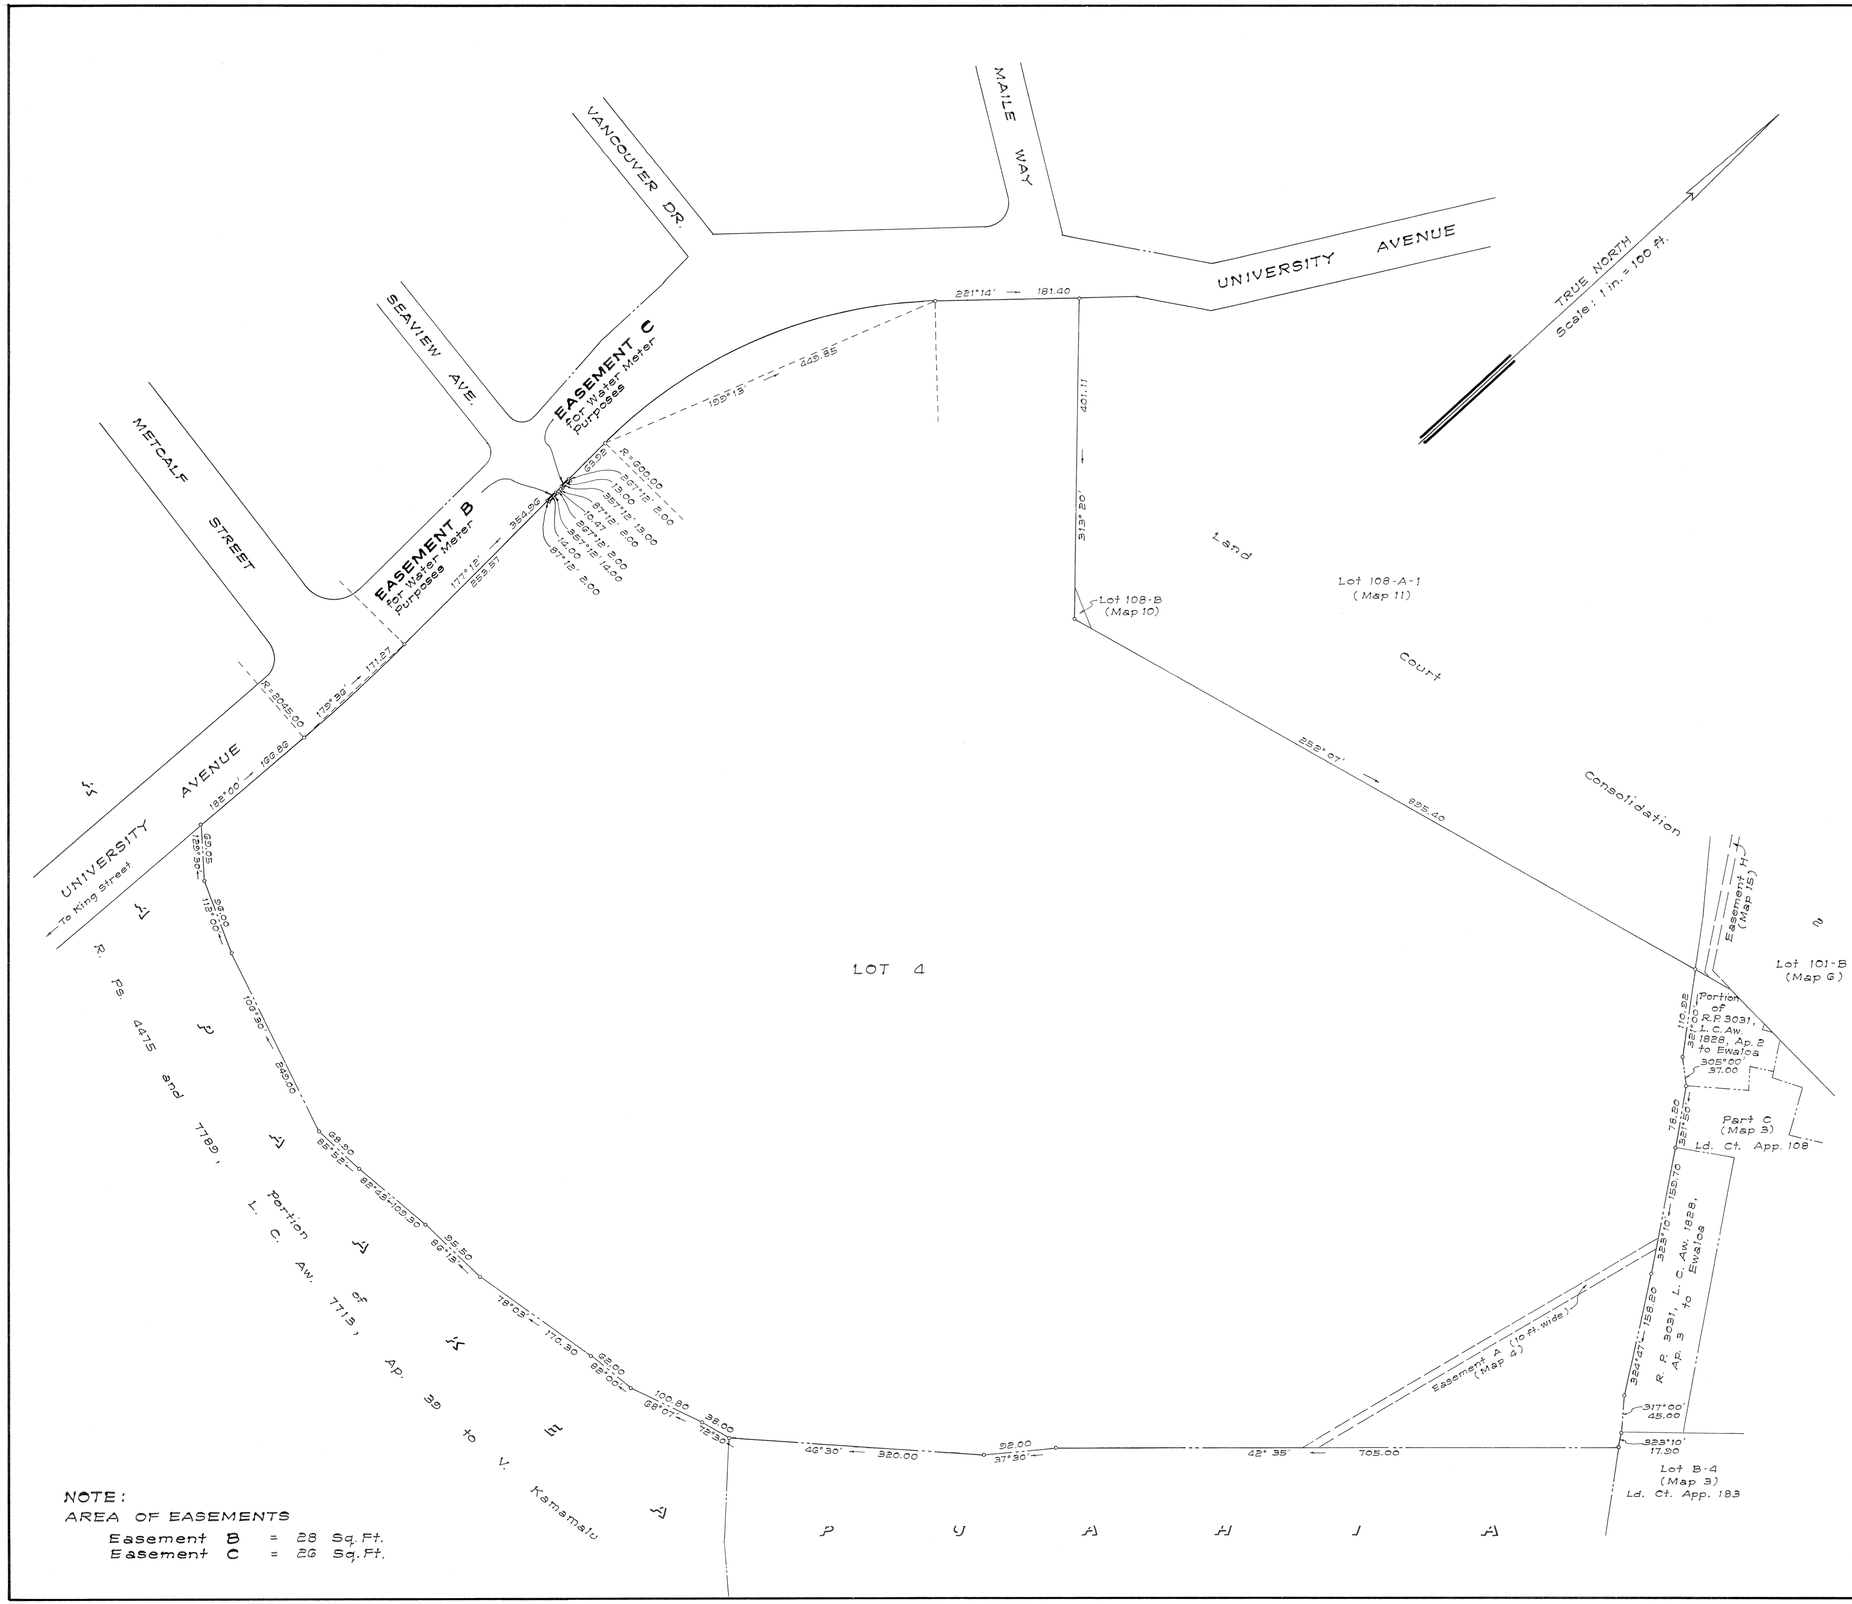

LAND COURT

STATE OF HAWAII

LAND COURT APPLICATION 115

DESIGNATION OF EASEMENTS B AND C
AFFECTING LOT 4
AS SHOWN ON MAP 7

AT PILIPILI, MANOA VALLEY, HONOLULU, OAHU, HAWAII

1151 Punchbowl St., Rm. 210
Honolulu, Hawaii
May 24, 1993

JOSEPH M. MATSUNO
REGISTERED PROFESSIONAL LAND SURVEYOR
No. 5975
HAWAII, U.S.A.

STATE OF HAWAII
DEPARTMENT OF ACCOUNTING
AND GENERAL SERVICES
SURVEY DIVISION

Joseph M. Matsuno
Registered Professional Land Surveyor
Certificate No. 5975
Land Court Surveyor Certificate No. 223

OWNER: UNIVERSITY OF HAWAII

TRANSFER CERTIFICATE OF TITLE: 103,255

AUTHORIZED AND APPROVED BY ORDER OF THE JUDGE OF THE LAND COURT DATED NOVEMBER 19, 1993 BY ORDER OF THE COURT.

Lynette Agimine
DEPUTY REGISTRAR OF THE LAND COURT

NOTE:
AREA OF EASEMENTS

Easement B = 28 Sq. Ft.
Easement C = 26 Sq. Ft.

Filed October 25, 1993
Kathleen Wristbaker, Clerk

Tax Map Key: 2-8-23: Por. 3
Job No. 0-119(93)

21" x 32" = 4.7 Sq. Ft.