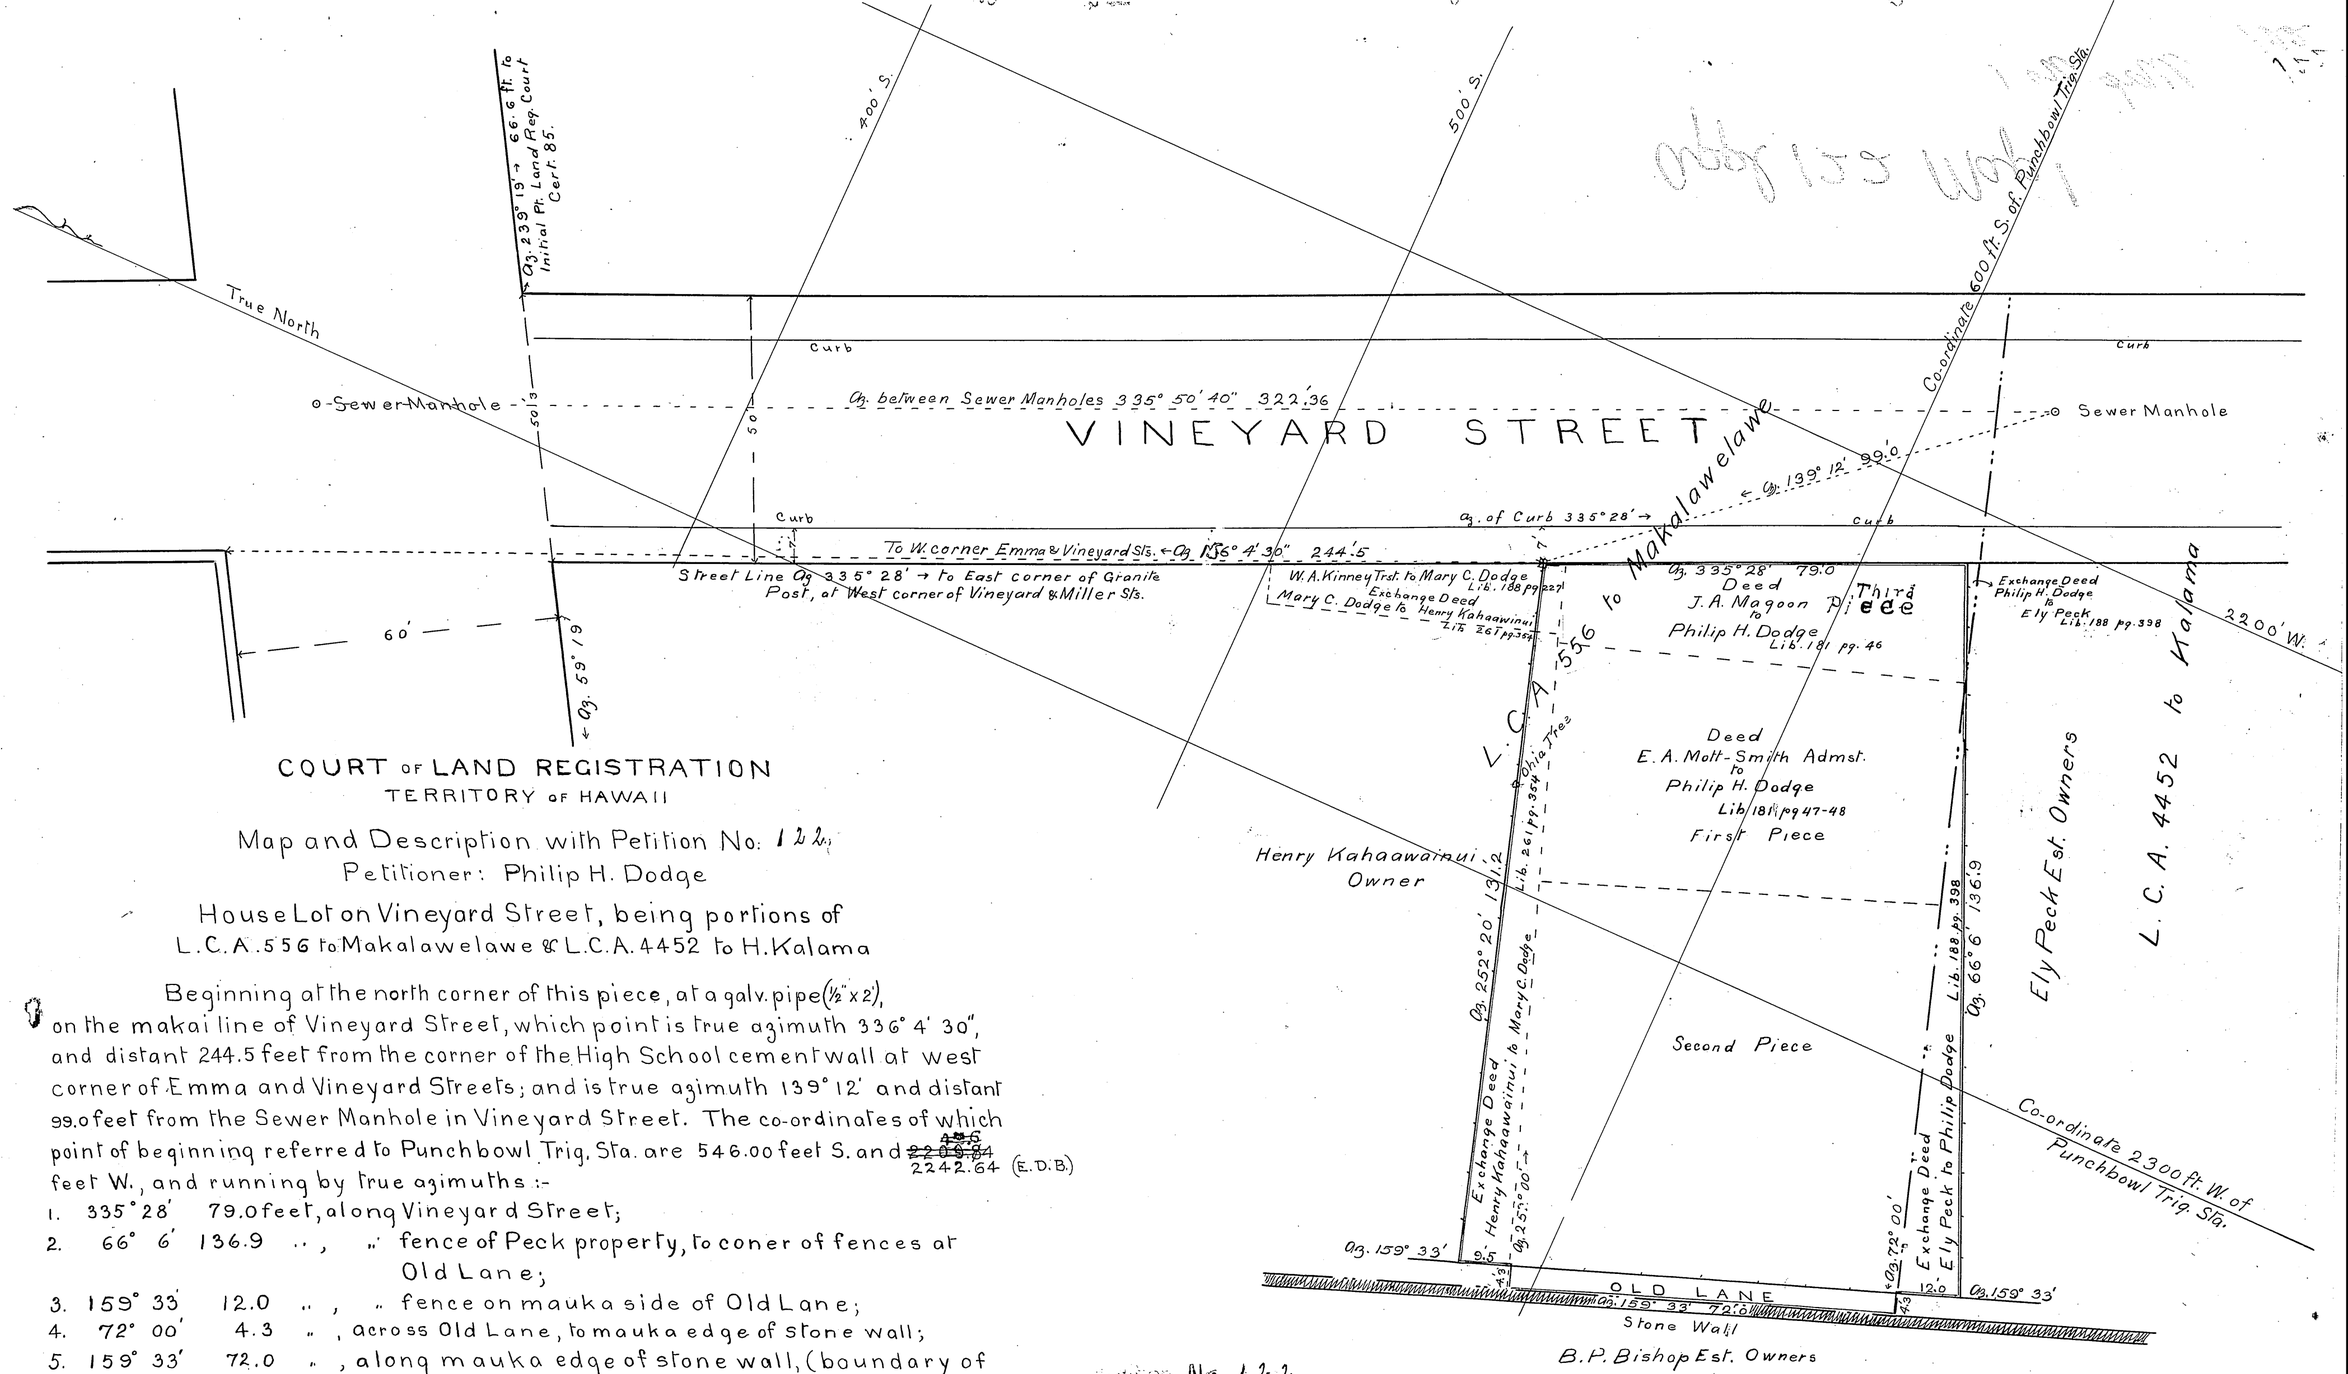

COURT OF LAND REGISTRATION
TERRITORY OF HAWAII

Map and Description with Petition No. 122.
Petitioner: Philip H. Dodge

House Lot on Vineyard Street, being portions of L.C.A. 556 to Makalawelawe & L.C.A. 4452 to H. Kalama

Beginning at the north corner of this piece, at a galv. pipe (½" x 2'), on the makai line of Vineyard Street, which point is true azimuth 336° 4' 30", and distant 244.5 feet from the corner of the High School cement wall at west corner of Emma and Vineyard Streets; and is true azimuth 139° 12' and distant 99.0 feet from the Sewer Manhole in Vineyard Street. The co-ordinates of which point of beginning referred to Punchbowl Trig. Sta. are 546.00 feet S. and ~~2209.84~~ 2242.64 (E.D.B.) feet W., and running by true azimuths :-

1. 335° 28' 79.0 feet, along Vineyard Street;
2. 66° 6' 136.9 " , " fence of Peck property, to coner of fences at Old Lane;
3. 159° 33' 12.0 " , " fence on mauka side of Old Lane;
4. 72° 00' 4.3 " , across Old Lane, to mauka edge of stone wall;
5. 159° 33' 72.0 " , along mauka edge of stone wall, (boundary of L.C.A. 10806 Ap. 10 to Kamehameha III);
6. 252° 00' 4.3 feet, across Old Lane to fence;
7. 159° 33' 9.5 " , along fence, on mauka side of Old Lane to the corner of fences;
8. 252° 20' 131.2 feet, along fence of Kahaawainui property to the point of beginning.

Containing 11,836 sq. ft.

Honolulu
April 29 1907.

E. D. Baldwin
Surveyor.

Scale 20 feet = One Inch.

BALDWIN & ALEXANDER
Civil Engineers & Surveyors
Honolulu, T. H.

Petition No. 122.

Court of Land Registration
FILED
MAY 17 1907
10 o'clock 10 min. A.M.
W. L. Howard
Registrar

The above survey and plan has been duly examined and found correct.

June 6th 1907

J. T. Brown
Asst. Sur. & Engr.
Land Reg. Court

122

2.7