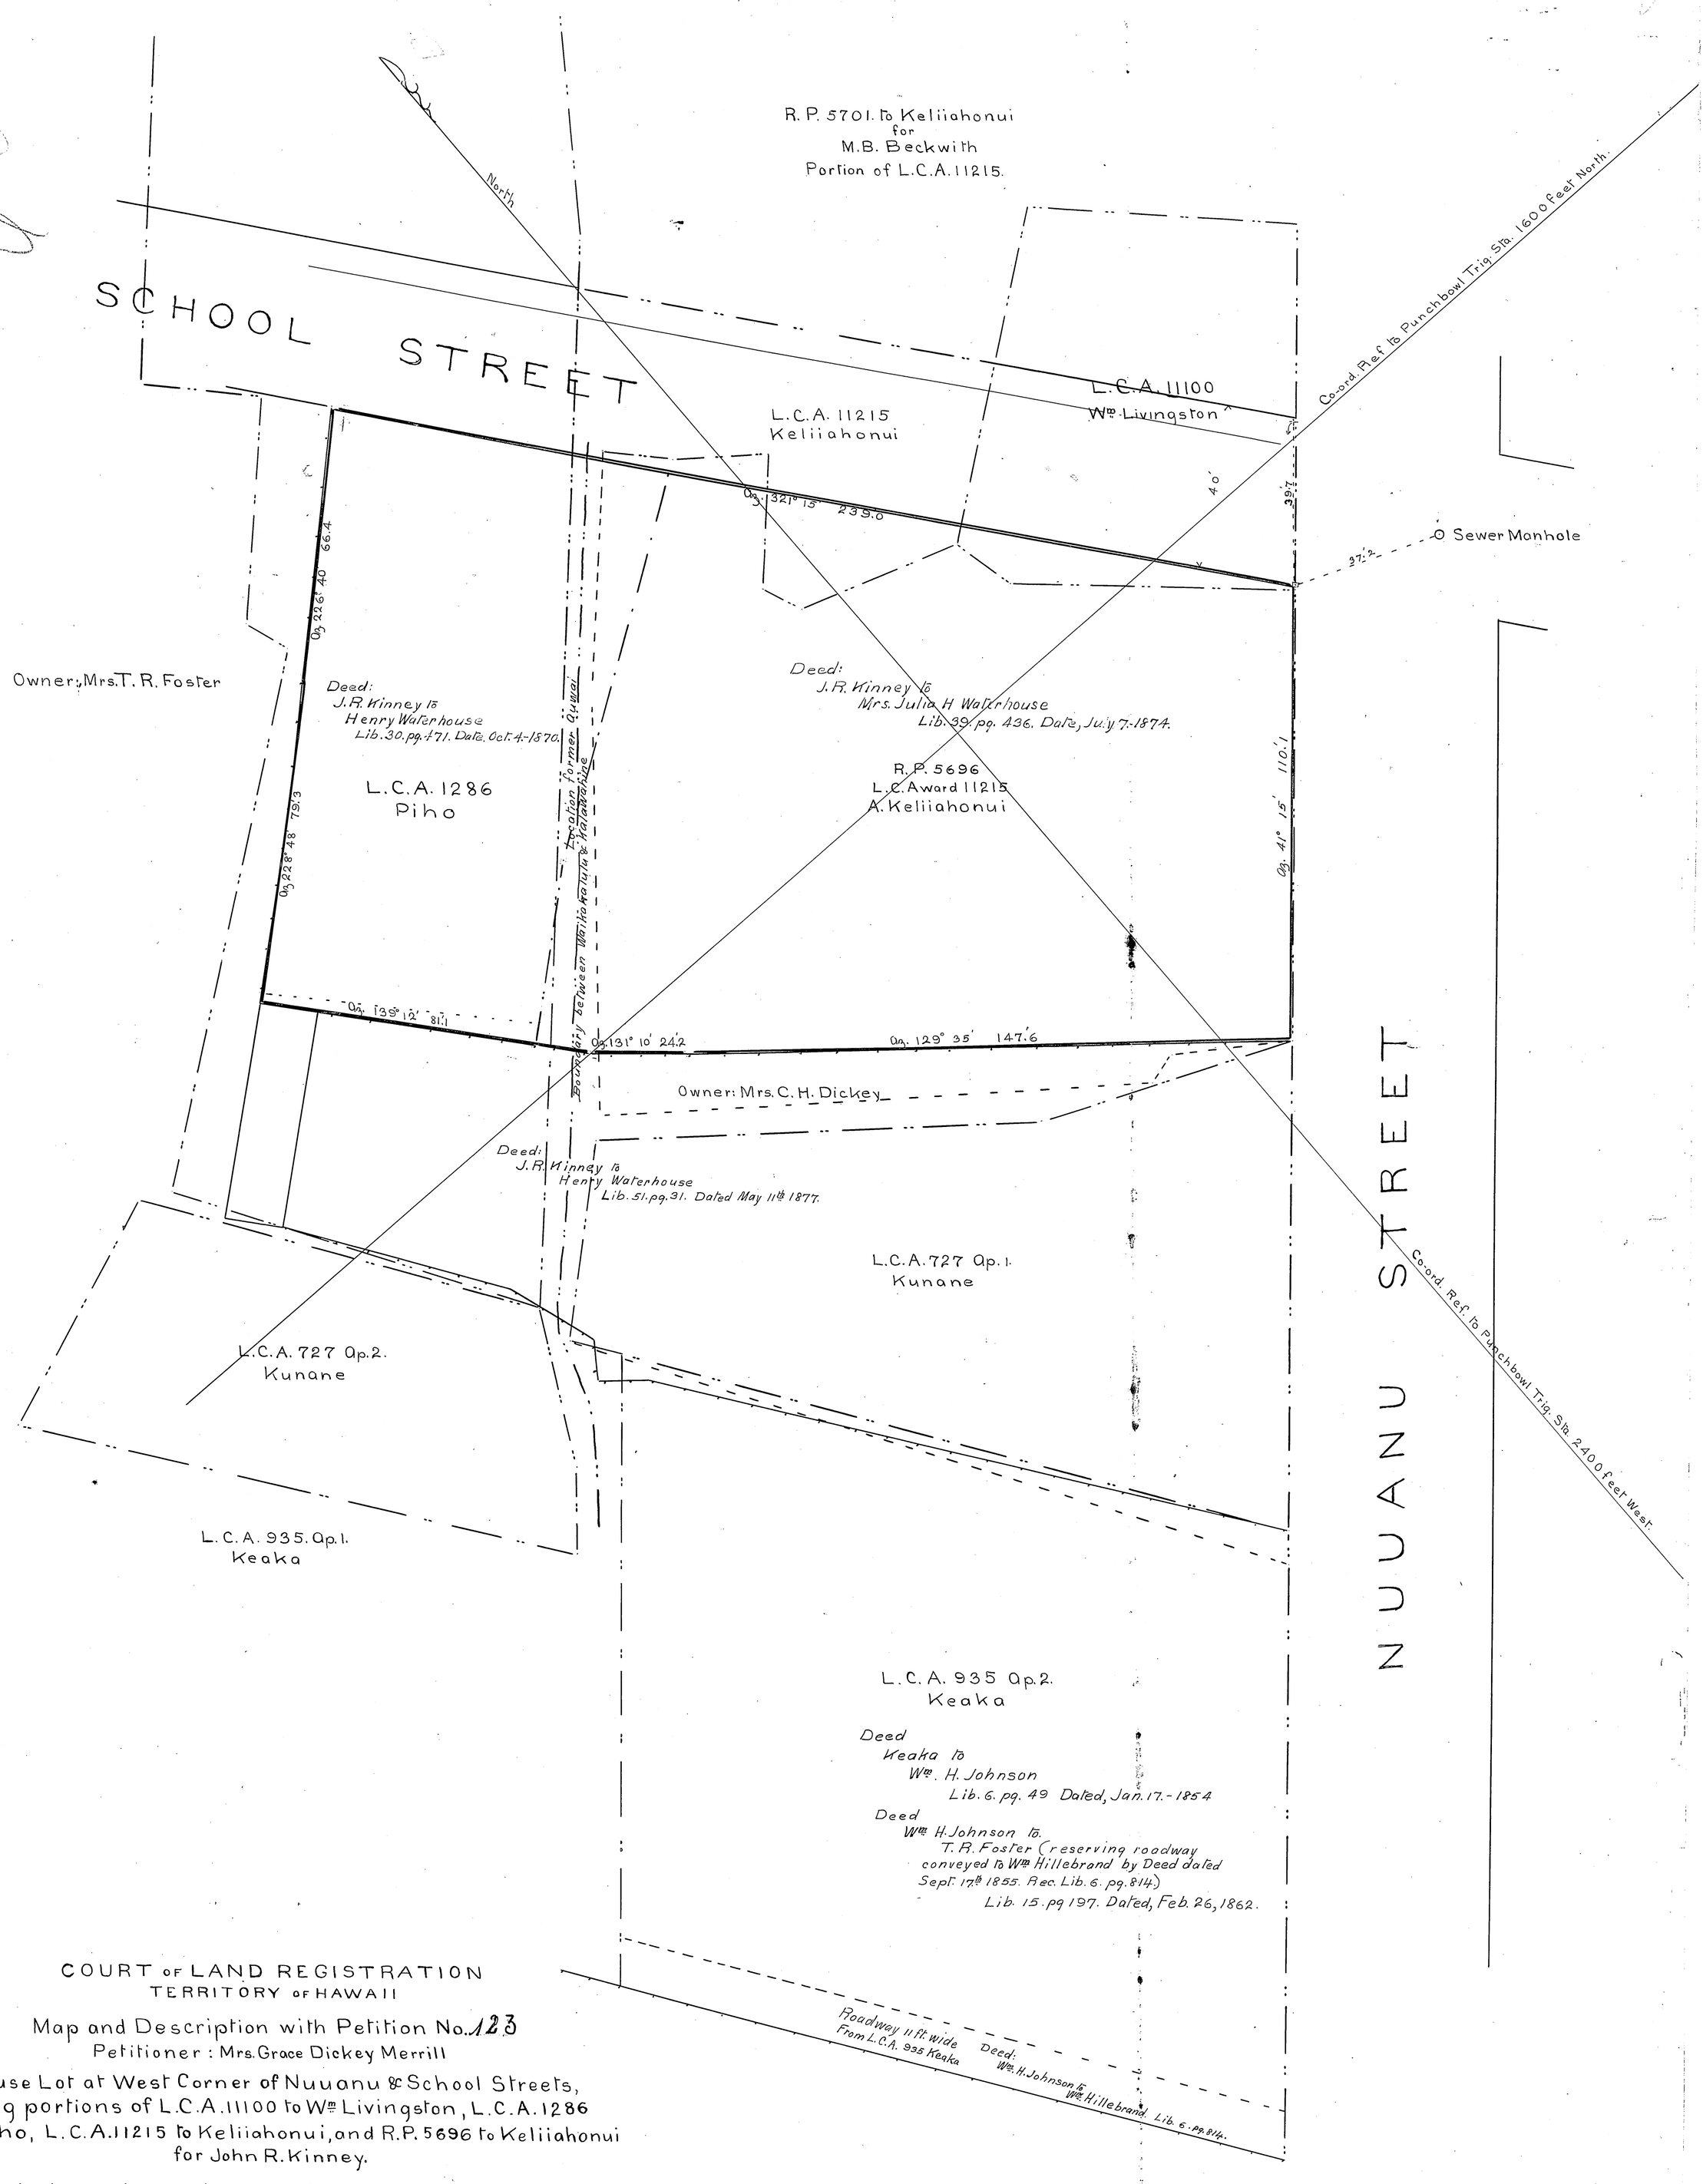

COURT OF LAND REGISTRATION
TERRITORY OF HAWAII

Map and Description with Petition No. 123
Petitioner: Mrs. Grace Dickey Merrill

House Lot at West Corner of Nuuanu & School Streets, being portions of L.C.A. 11100 to Wm Livingston, L.C.A. 1286 to Piho, L.C.A. 11215 to Keliiahonui, and R.P. 5696 to Keliiahonui for John R. Kinney.

Beginning at the west corner of Nuuanu and School Streets, at an iron pipe, which point is true azimuth 111° 27' and distant 37.2, feet from the Sewer Manhole, at the intersection of Nuuanu and School Streets, and true azimuth 40° 28', and distant 39.7 feet, from the south sharp angle of the low stone block wall, at the north corner of Nuuanu and School Streets; the co-ordinates of which point of beginning referred to Punchbowl Trig. Sta. are 1572.7 feet north and 2314.6 feet west; and running by true azimuths:-

1.	41° 15'	110.1 feet,	along	Nuuanu Street;
2.	129° 35'	147.6 "	, "	Mrs. C. H. Dickey's Premises;
3.	131° 10'	24.2 "	, "	same;
4.	139° 12'	81.1 "	, "	" , to Mrs. T. R. Foster's Premises;
5.	228° 48'	79.3 "	, "	Mrs. T. R. Foster's Premises;
6.	226° 40'	66.4 "	, "	same, to School Street;
7.	321° 15'	239.0 "	, "	School Street, to the point of beginning.

Containing 32,346 sq. ft.

Honolulu
May 13th 1907.

E. D. Baldwin
Surveyor

Scale 20 feet = One Inch.

Grace Dickey Merrill
By Lydia Dickey
Her attorney.

Petition No. 123
Court of Land Registration
FILED
MAY 23 1907
10 o'clock 51 min. A.M.
W. L. Howard
Clerk.

The above survey and map has been duly examined and found correct
G. S. Brown
Asst. Surveyor + Eng
Land Reg. Court.
June 22nd 1907

BALDWIN & ALEXANDER
Civil Engineers & Surveyors
Honolulu

123