123

MAP 3

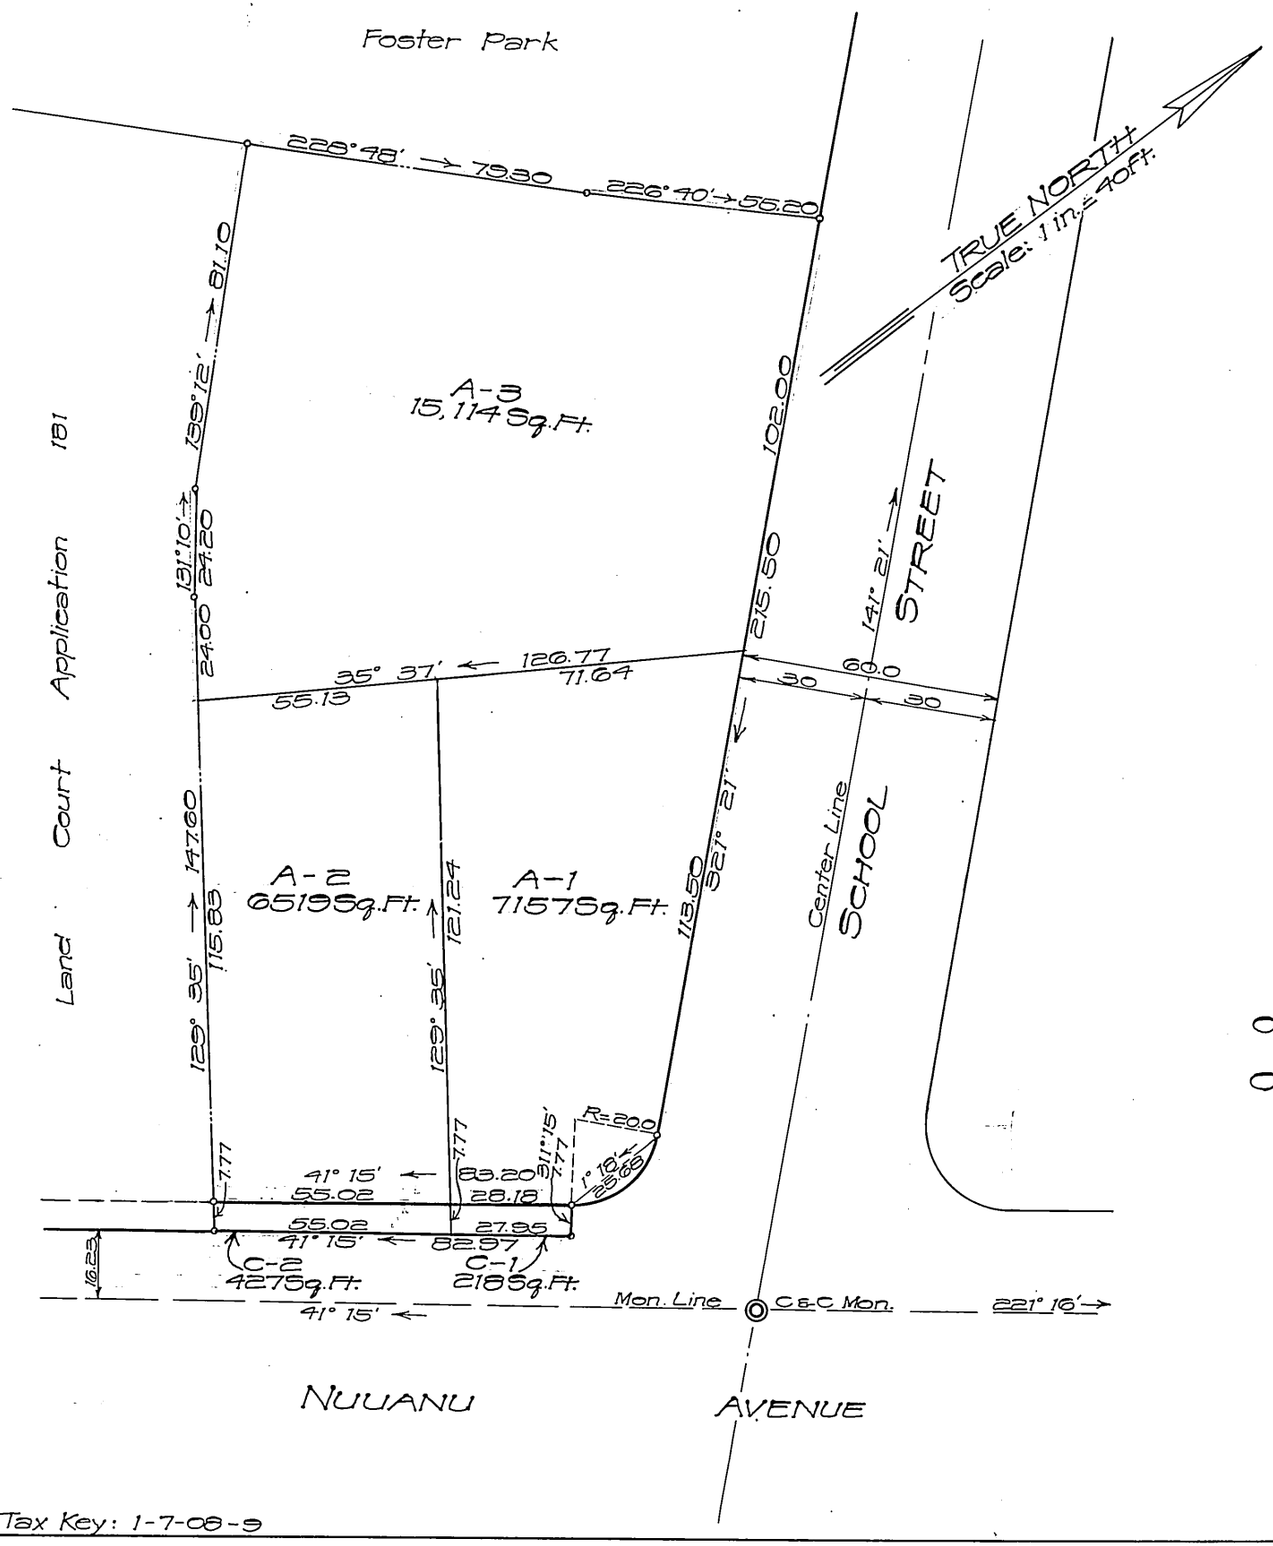

Tax Key: 1-7-08-9

LAND COURT
TERRITORY OF HAWAII

LAND COURT APPLICATION 123

SUBDIVISION OF LOTS A AND C
AS SHOWN ON MAP 2
LOT A INTO LOTS A-1, A-2 AND A-3
LOT C INTO LOTS C-1 AND C-2
AT WAIKAHALULU, HONOLULU, OAHU, T.H.

669 Ahua St.
Honolulu T.H.
June 25, 1951

BY: Gilbert D. Kobatake
Surveyor and Maker of Plan
Certificate Number 271

GILBERT D. KOBATAKE
REGISTERED LAND SURVEYOR
No. 271
HAWAII

OWNER: Soto Mission of Hawaii

OWNER'S CERTIFICATE OF TITLE: 2450

AUTHORIZED AND APPROVED BY ORDER OF THE JUDGE
OF THE LAND COURT DATED: JULY 11, 1951.
BY ORDER OF THE COURT

REGISTRAR OF THE LAND COURT

Filed July 6, 1951
Registrar

10" X 15" = 1.0 f